


MAMMOTH LAKES AFFORDABLE HOUSING

60 JOAQUIN ROAD MAMMOTH LAKES CA


HARDIE OR ALLURA
VERTICAL SIDING

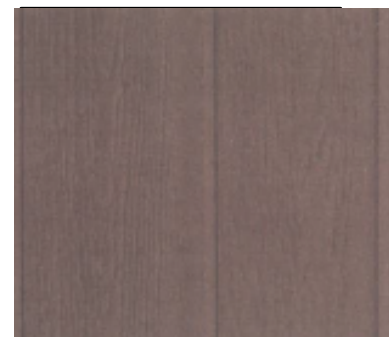


FIBERGLASS
WINDOWS & DOORS



CONCRETE
FOUNDATION

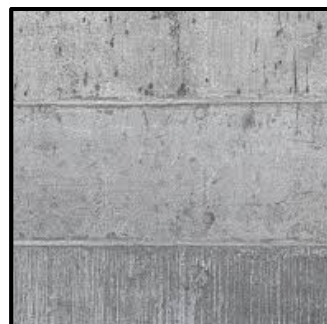


HARDIE OR ALLURA
FINE SAND PANELS

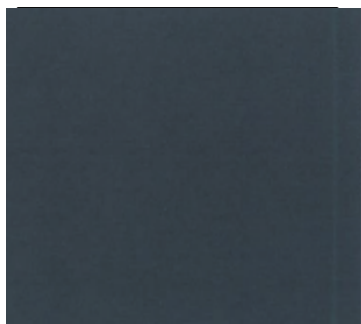

PAINTED FIBER
CEMENT TRIM




FIBER CEMENT
SOFFITS

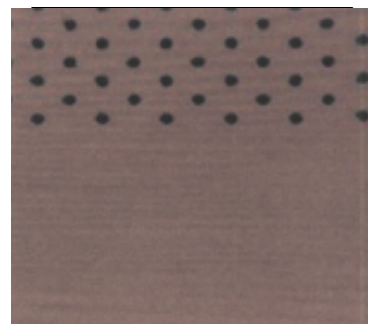


ALL EXTERIOR FINISHES WUI-COMPLIANT


four unit prefabricated workforce housing project in the town of mammoth lakes, ca

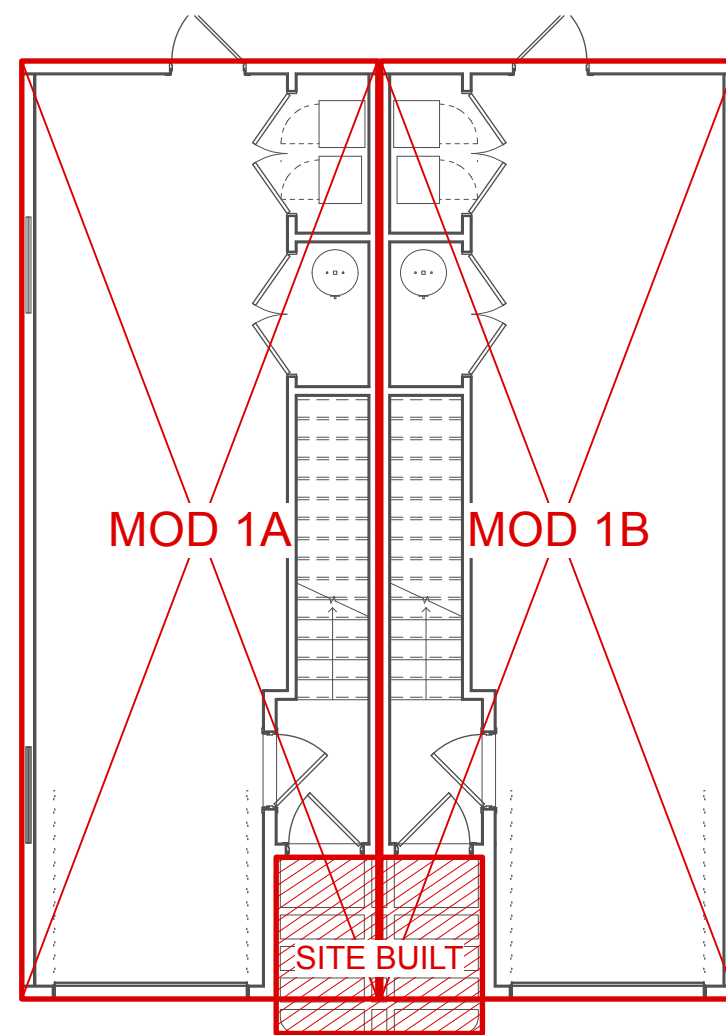


FIRST FLOOR

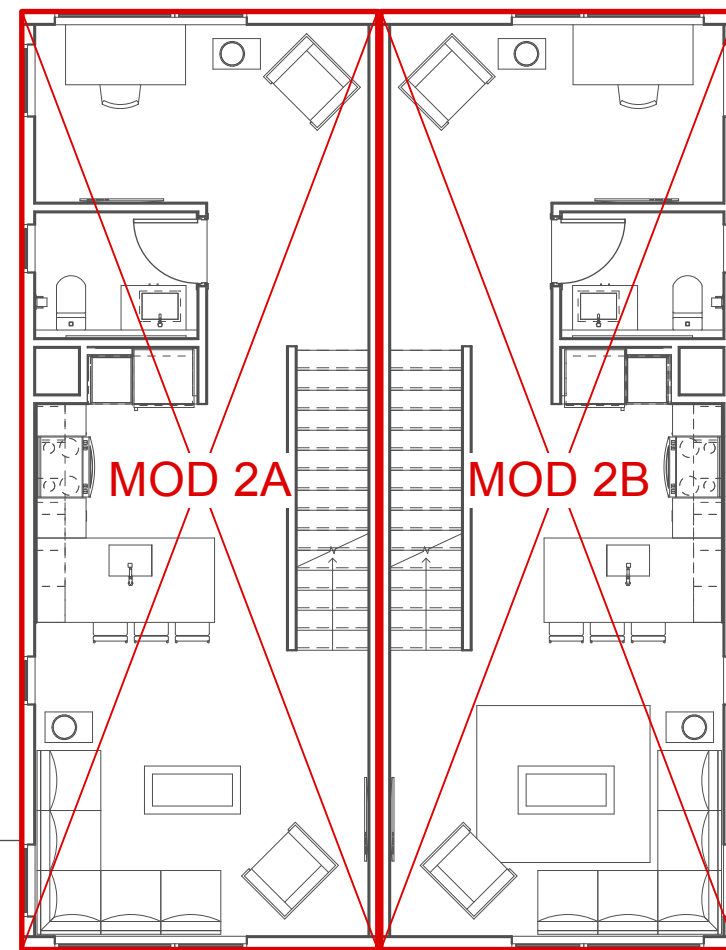

SECOND FLOOR

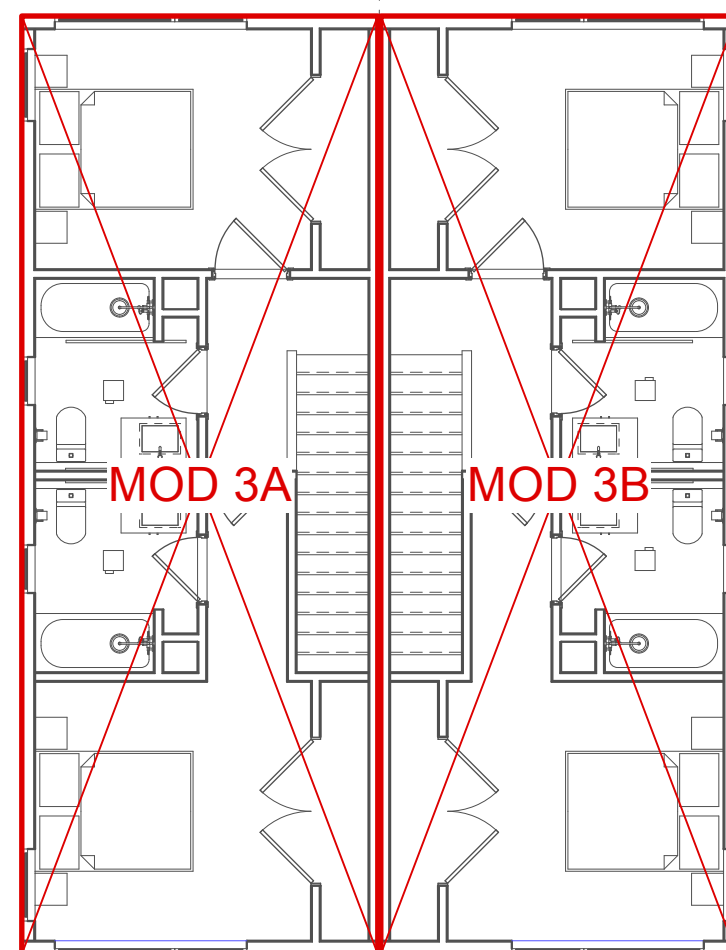

THIRD FLOOR

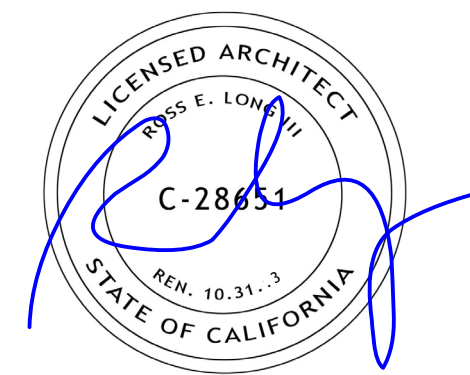

ISSUE

RFP SUBMITTAL
DESIGN REVIEW
50% PERMIT SET
100% PERMIT SET

DATE

031822
031623
032423
051123

ARCHITECT - SITE SCOPE ONLY



MODULAR FABRICATOR



285 Washington Street
Somerville, MA 02143
617.936.3482
Contact:
Kevin Cuervo
kcuervo@vbc.co

APPROVAL STAMP

TOWN OF MAMMOTH LAKES
AFFORDABLE HOUSING

APN: 033-121-005-000
60 JOAQUIN ROAD
MAMMOTH LAKES, CA 93546

COVER

THESE PLANS ARE CONSIDERED PRELIMINARY AND NOT FOR
CONSTRUCTION UNLESS THEY BEAR THE ARCHITECT'S SEAL
AND DIGITAL SIGNATURE. TLD EXPRESSLY RESERVES COMMON
LAW COPYRIGHT AND OTHER PROPRIETARY RIGHTS TO ALL
DESIGNS & INFORMATION IN THESE PLANS. THESE PLANS ARE
NOT TO BE REPRODUCED, CHANGED OR COPIED IN ANY FORM
OR MANNER WHATSOEVER, NOR ARE THEY TO BE ASSIGNED
TO ANY THIRD PARTY, WITHOUT FIRST OBTAINING THE EXPRESS
WRITTEN PERMISSION OF toby@tldesign.com

scale

AS NOTED

sheet

A 0.0


© TOSBYLONGDESIGN 2023




AXONOMETRIC VIEW FROM SOUTHEAST




AXONOMETRIC VIEW FROM SOUTHWEST

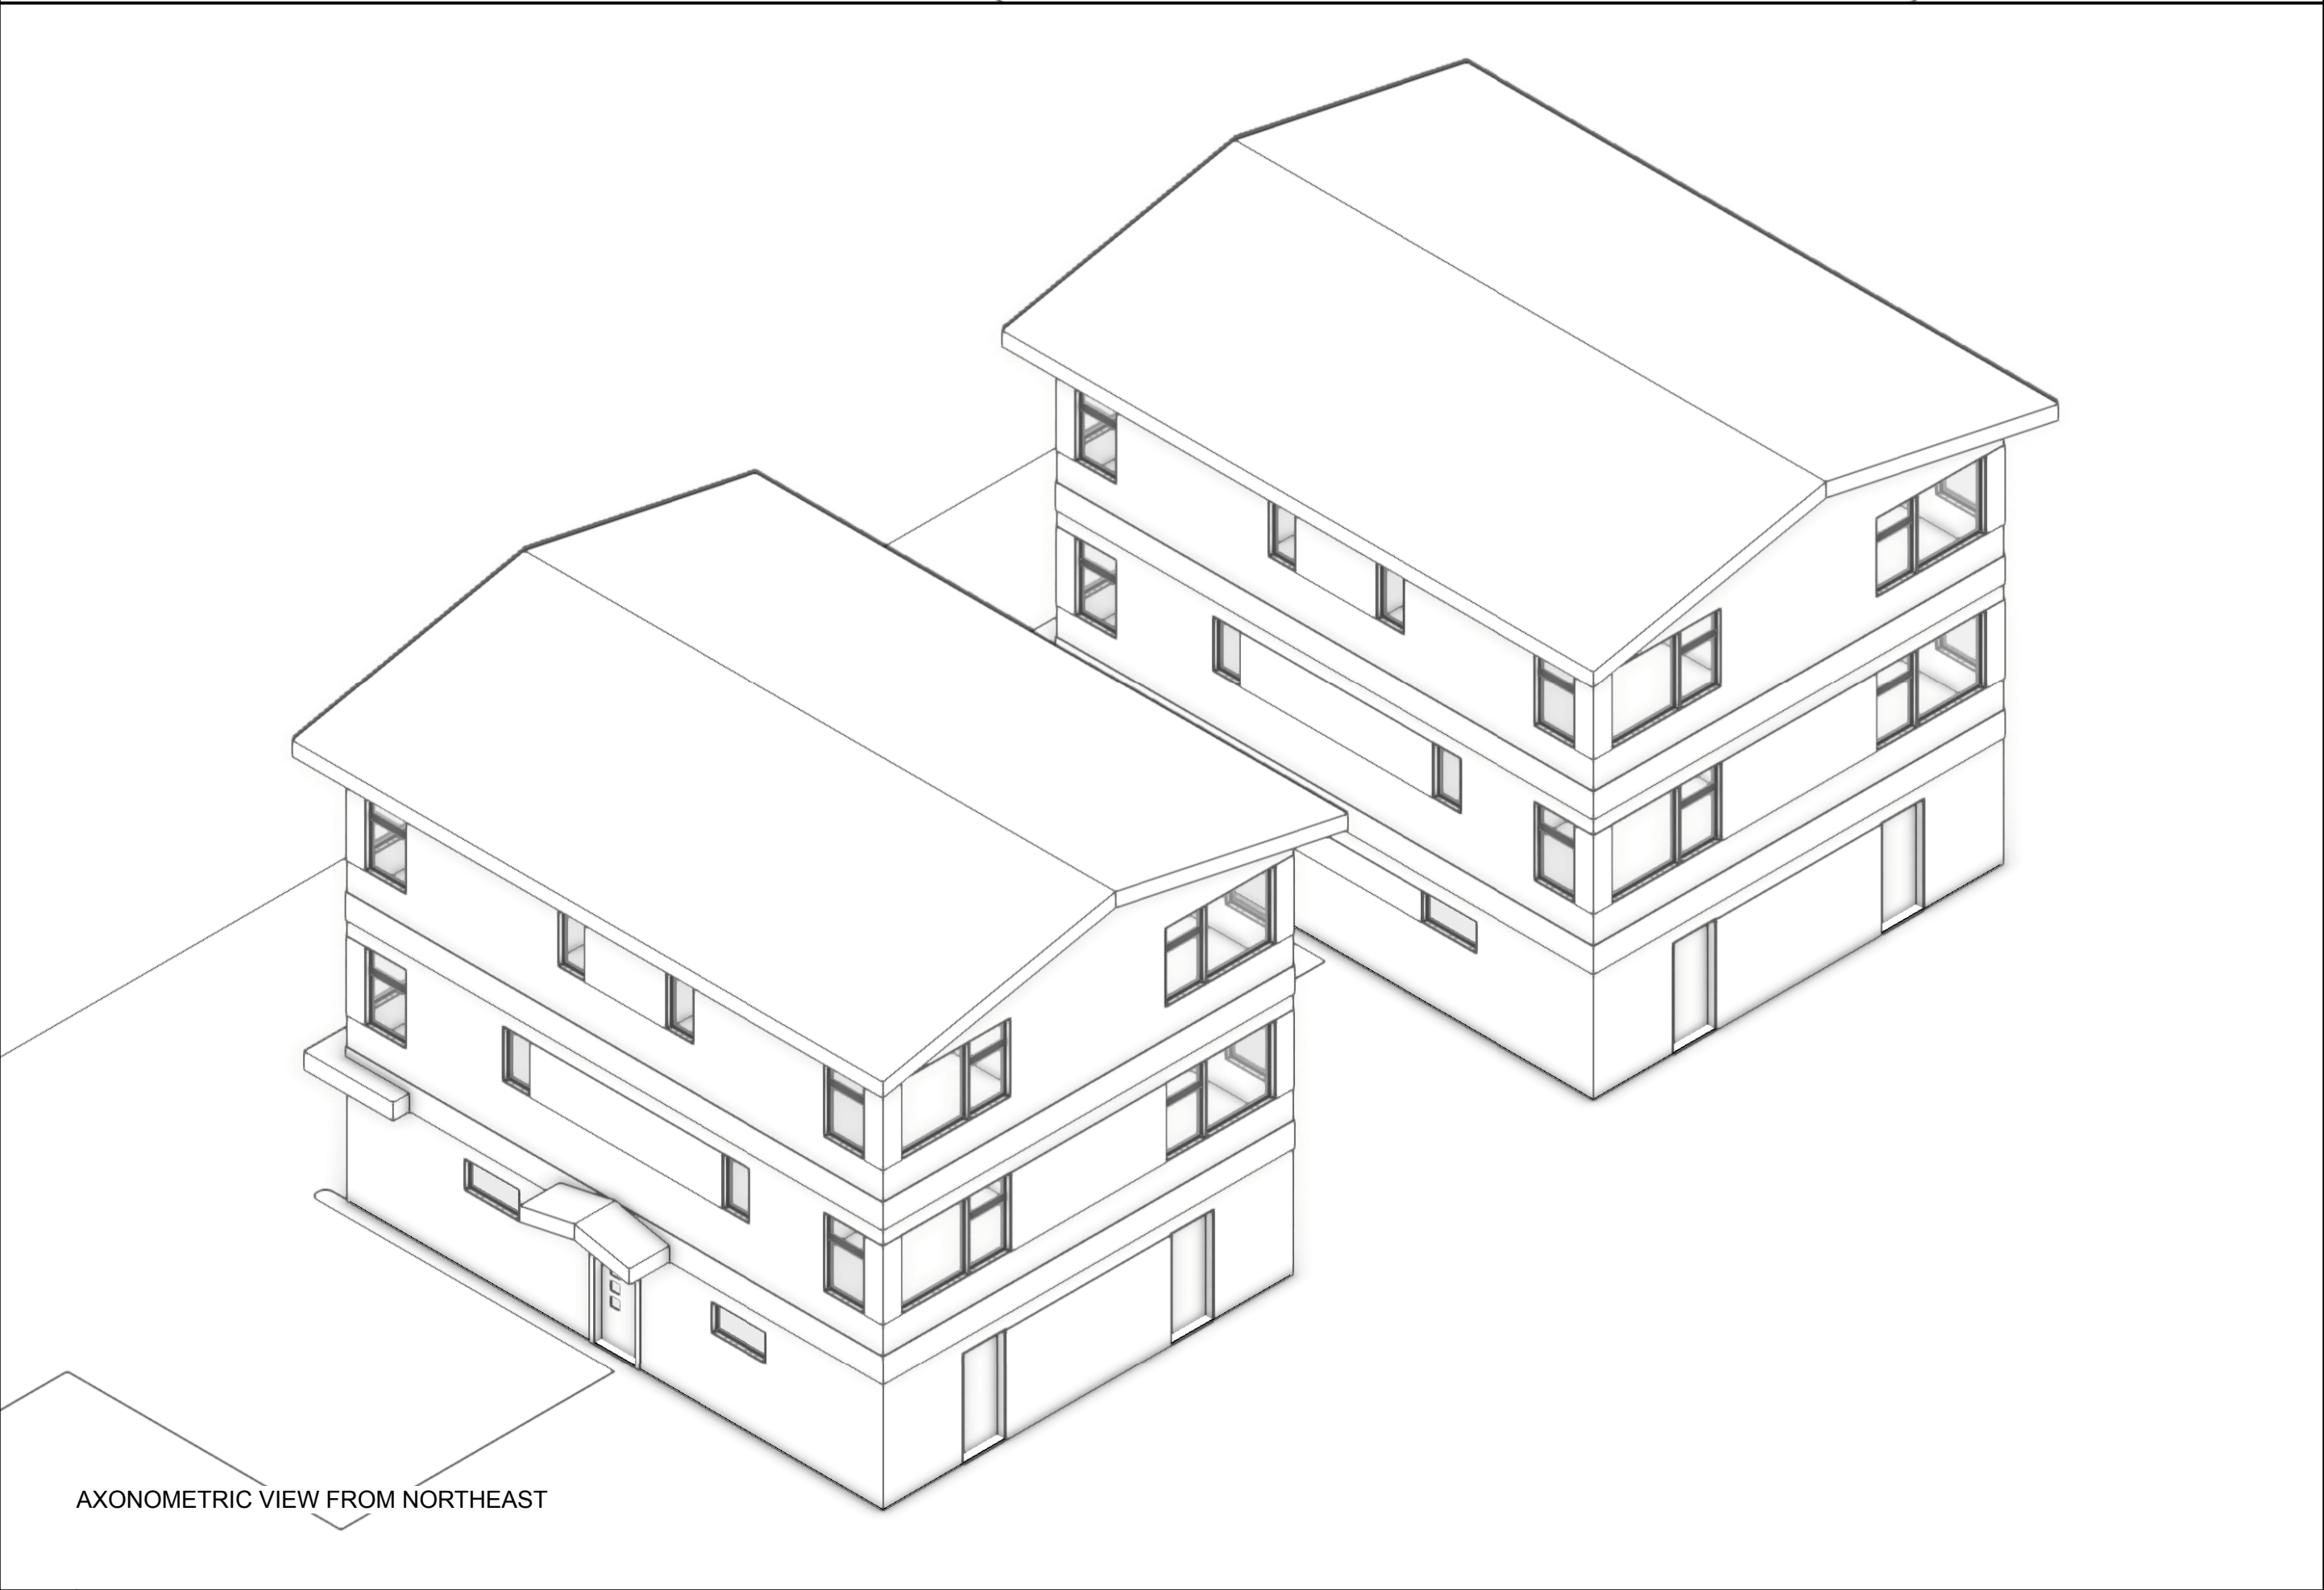

AXONOMETRIC VIEW FROM NORTHEAST

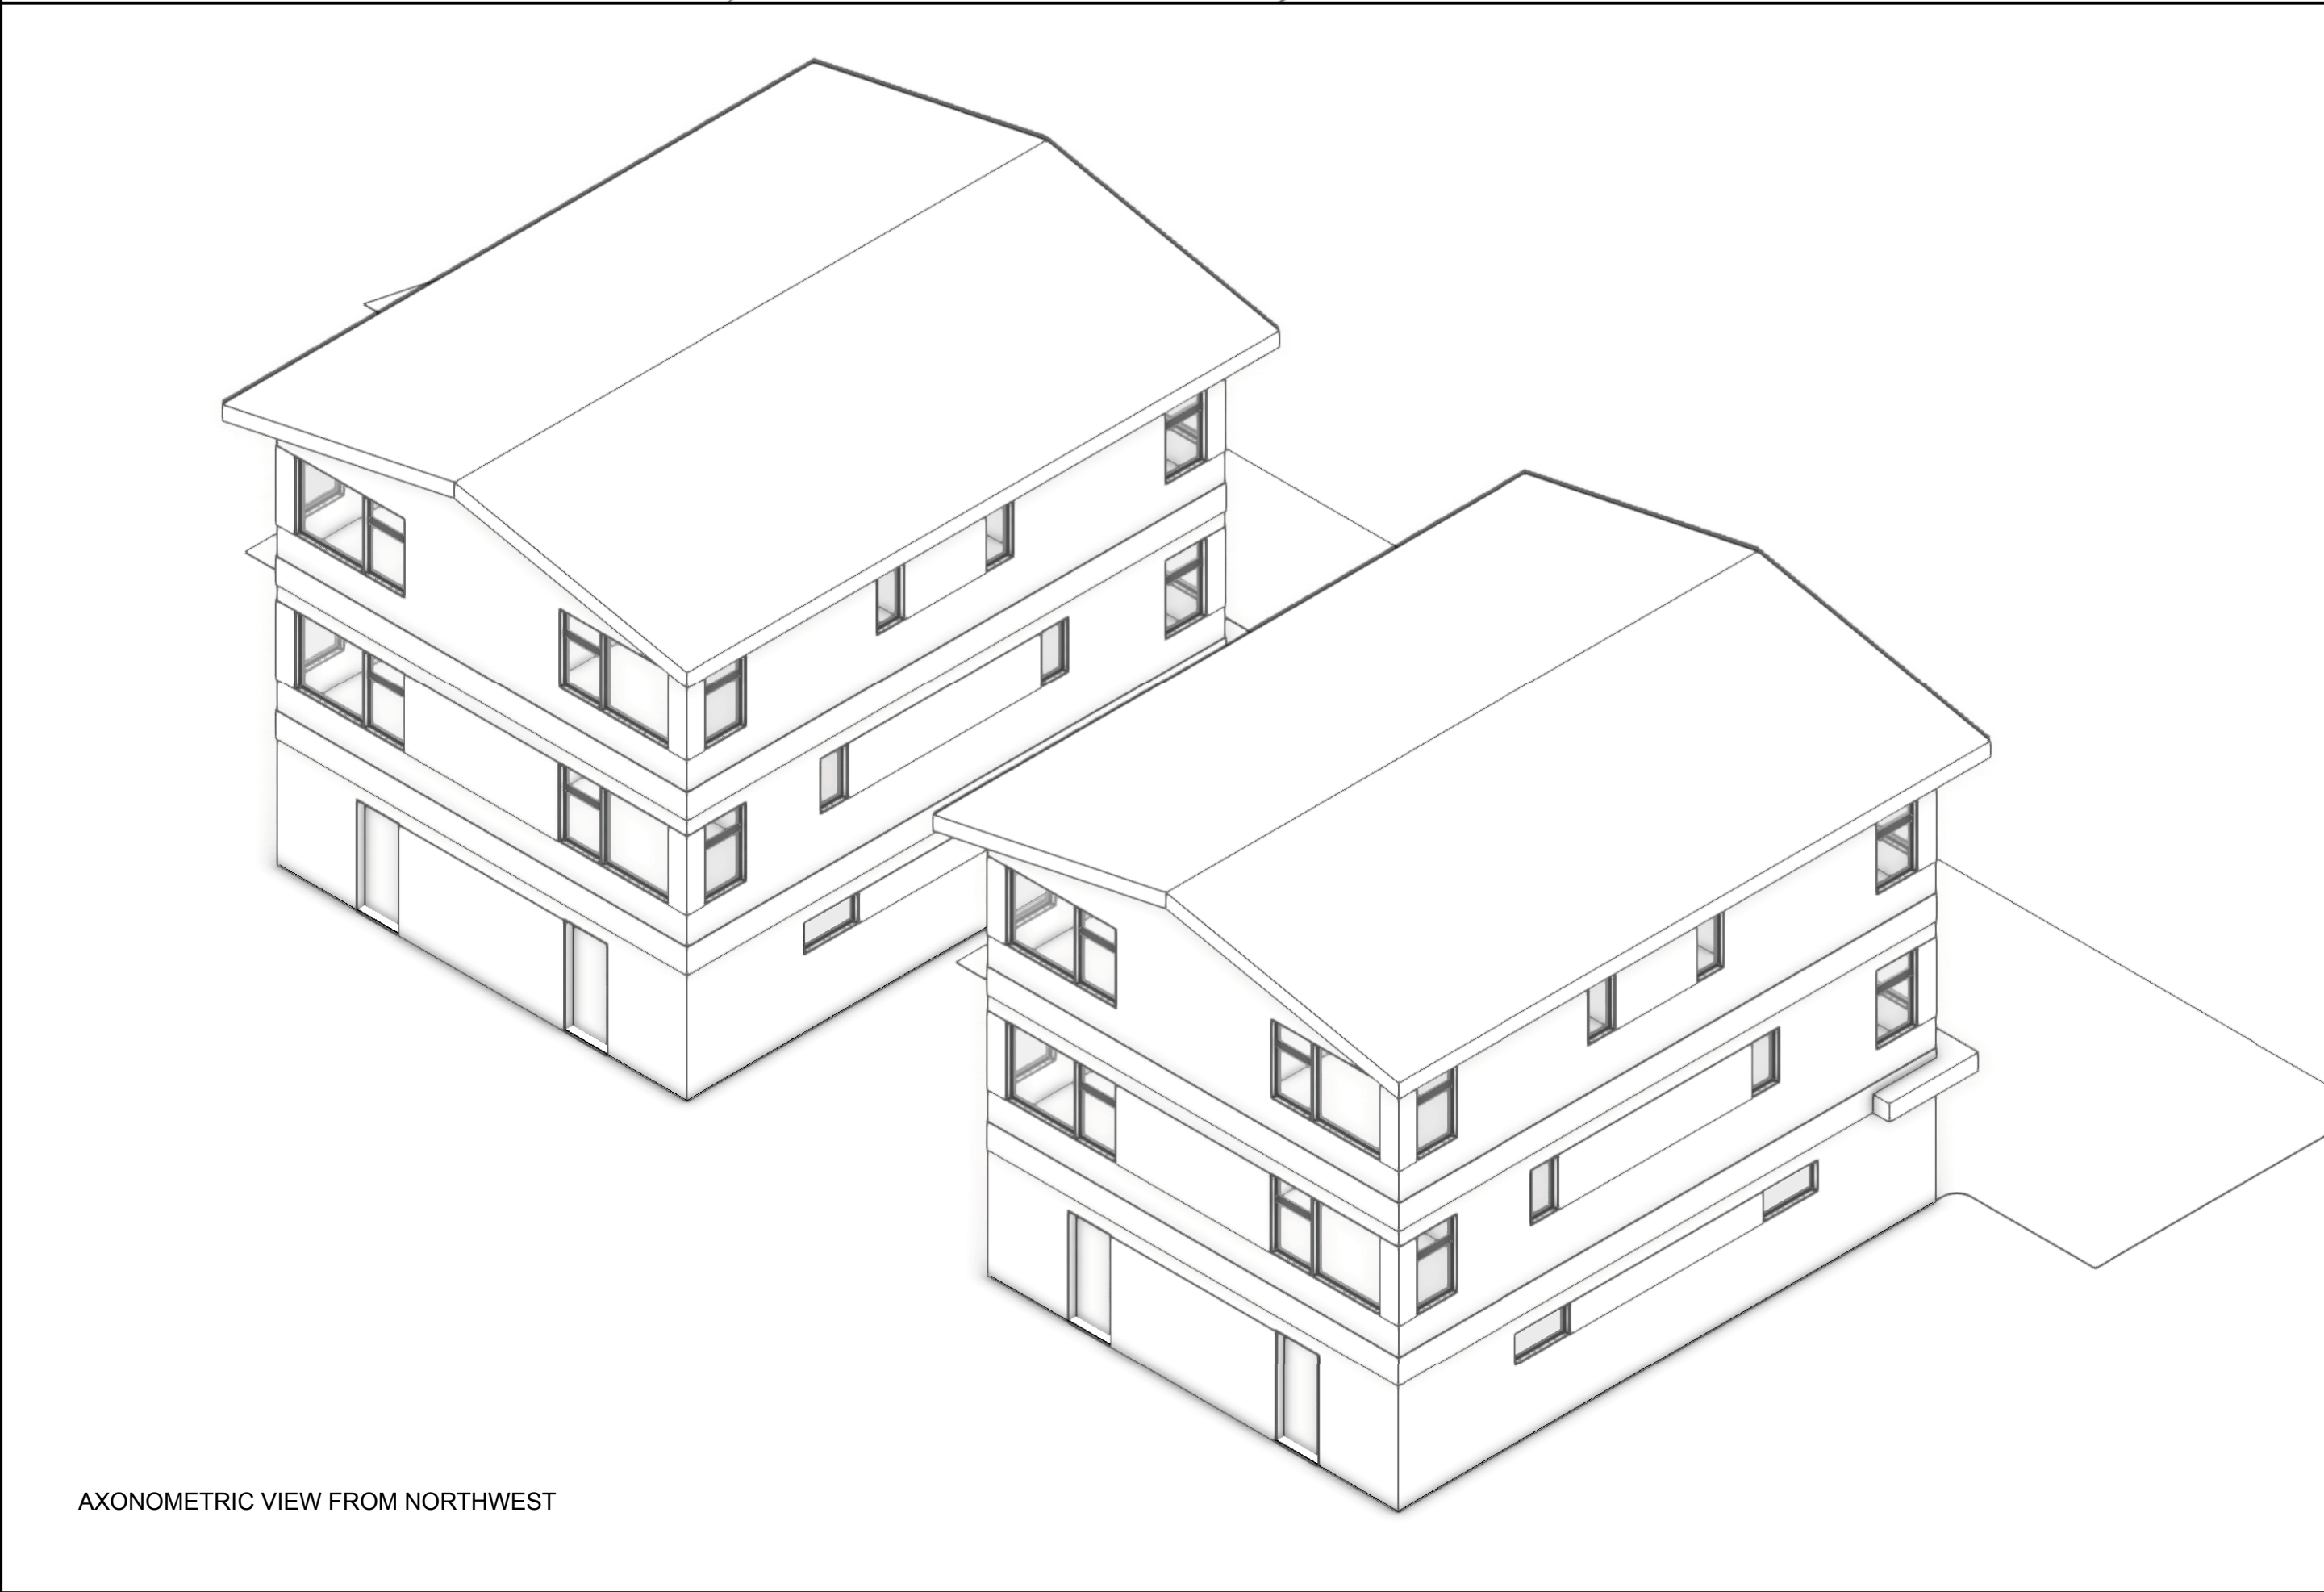

AXONOMETRIC VIEW FROM NORTHWEST

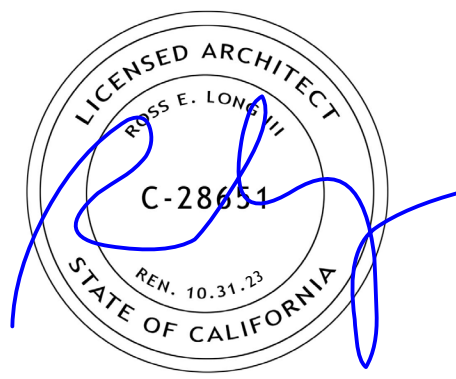


ISSUE	DATE
RFP SUBMITTAL	031822
DESIGN REVIEW	031623
50% PERMIT SET	032423
100% PERMIT SET	051123

ARCHITECT - SITE SCOPE ONLY



ch x tld
prefab evolved

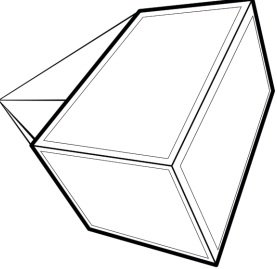

6114 LASALLE AVENUE #552 OAKLAND CA 94611
TOBY LONG, AIA - 415.905.8030 - TLD@CHXTLD.COM

MODULAR FABRICATOR



VOLUMETRIC
BUILDING COMPANIES

285 Washington Street
Somerville, MA 02143
617.936.3482
Contact:
Kevin Cuervo
kcuervo@vbc.co

APPROVAL STAMP

TOWN OF MAMMOTH LAKES
AFFORDABLE HOUSING

APN: 033-121-005-000
60 JOAQUIN ROAD
MAMMOTH LAKES, CA 93546


MASSING

THESE PLANS ARE CONSIDERED PRELIMINARY AND NOT FOR CONSTRUCTION UNLESS THEY BEAR THE ARCHITECT'S SEAL AND DIGITAL SIGNATURE. TLD EXPRESSLY RESERVES COMMON LAW COPYRIGHT AND OTHER PROPRIETARY RIGHTS TO ALL DESIGNS & INFORMATION IN THESE PLANS. THESE PLANS ARE NOT TO BE REPRODUCED, CHANGED OR COPIED IN ANY FORM OR MANNER WHATSOEVER, NOR ARE THEY TO BE ASSIGNED TO ANY THIRD PARTY WITHOUT FIRST OBTAINING THE EXPRESS WRITTEN PERMISSION OF [tobylongdesign](#)


scale
1/4" = 1'-0"

sheet
A 0.5


© TOBYLONGDESIGN 2023

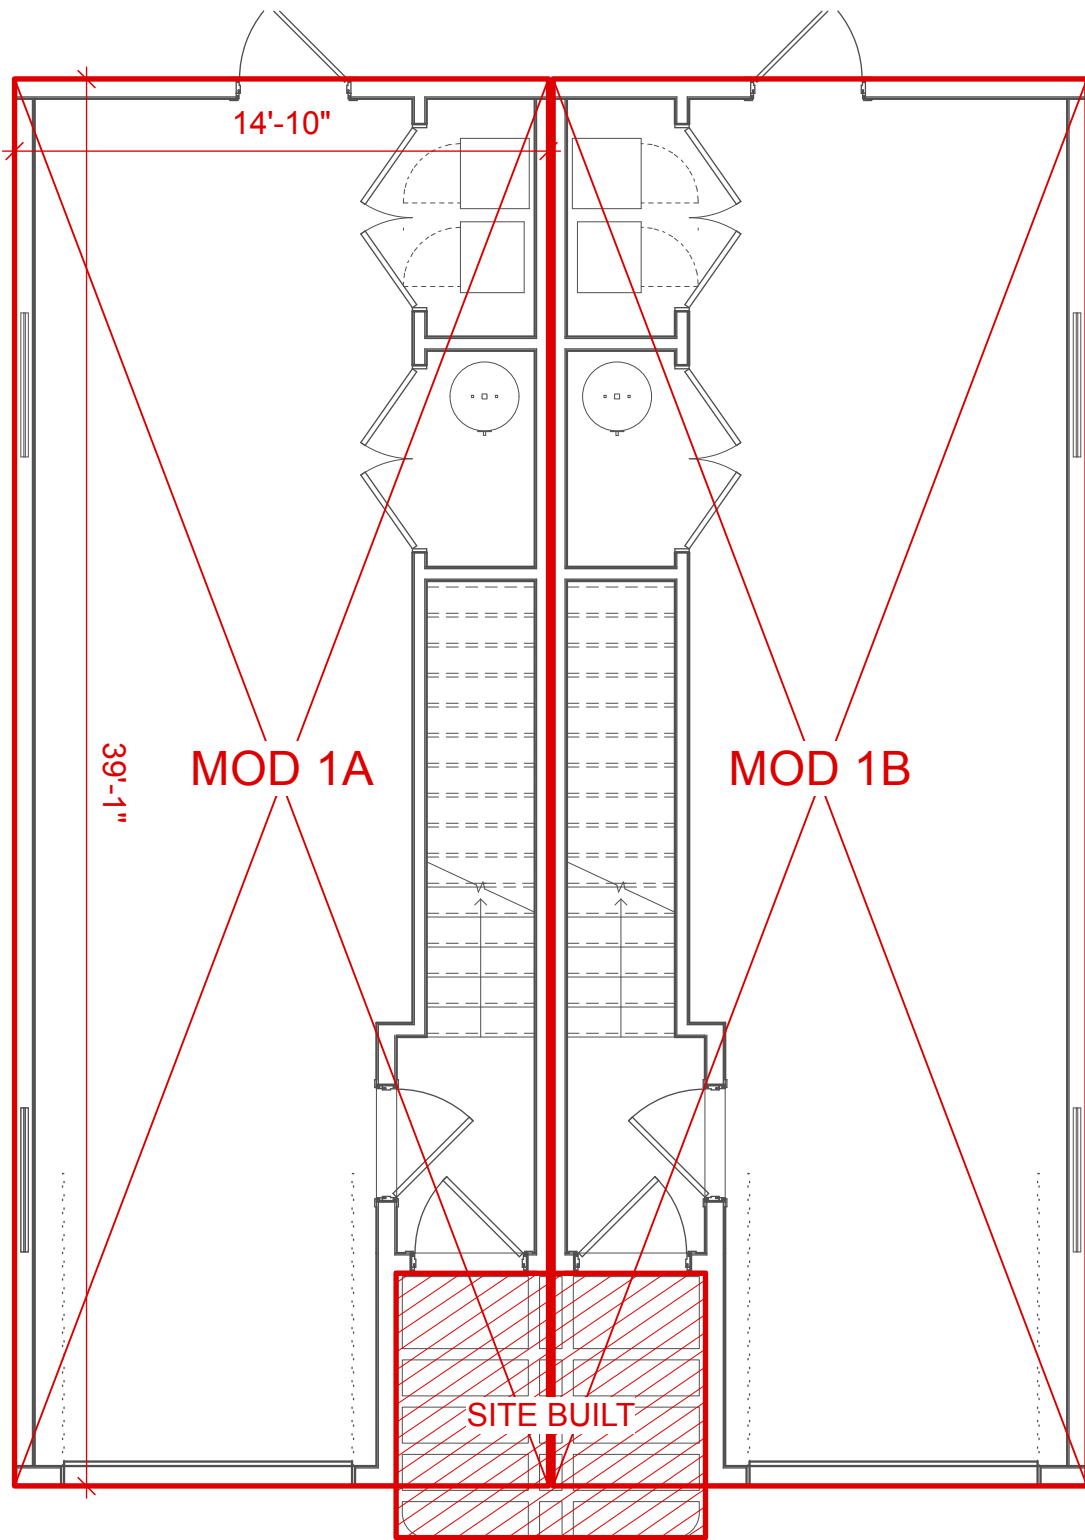



FIRST FLOOR

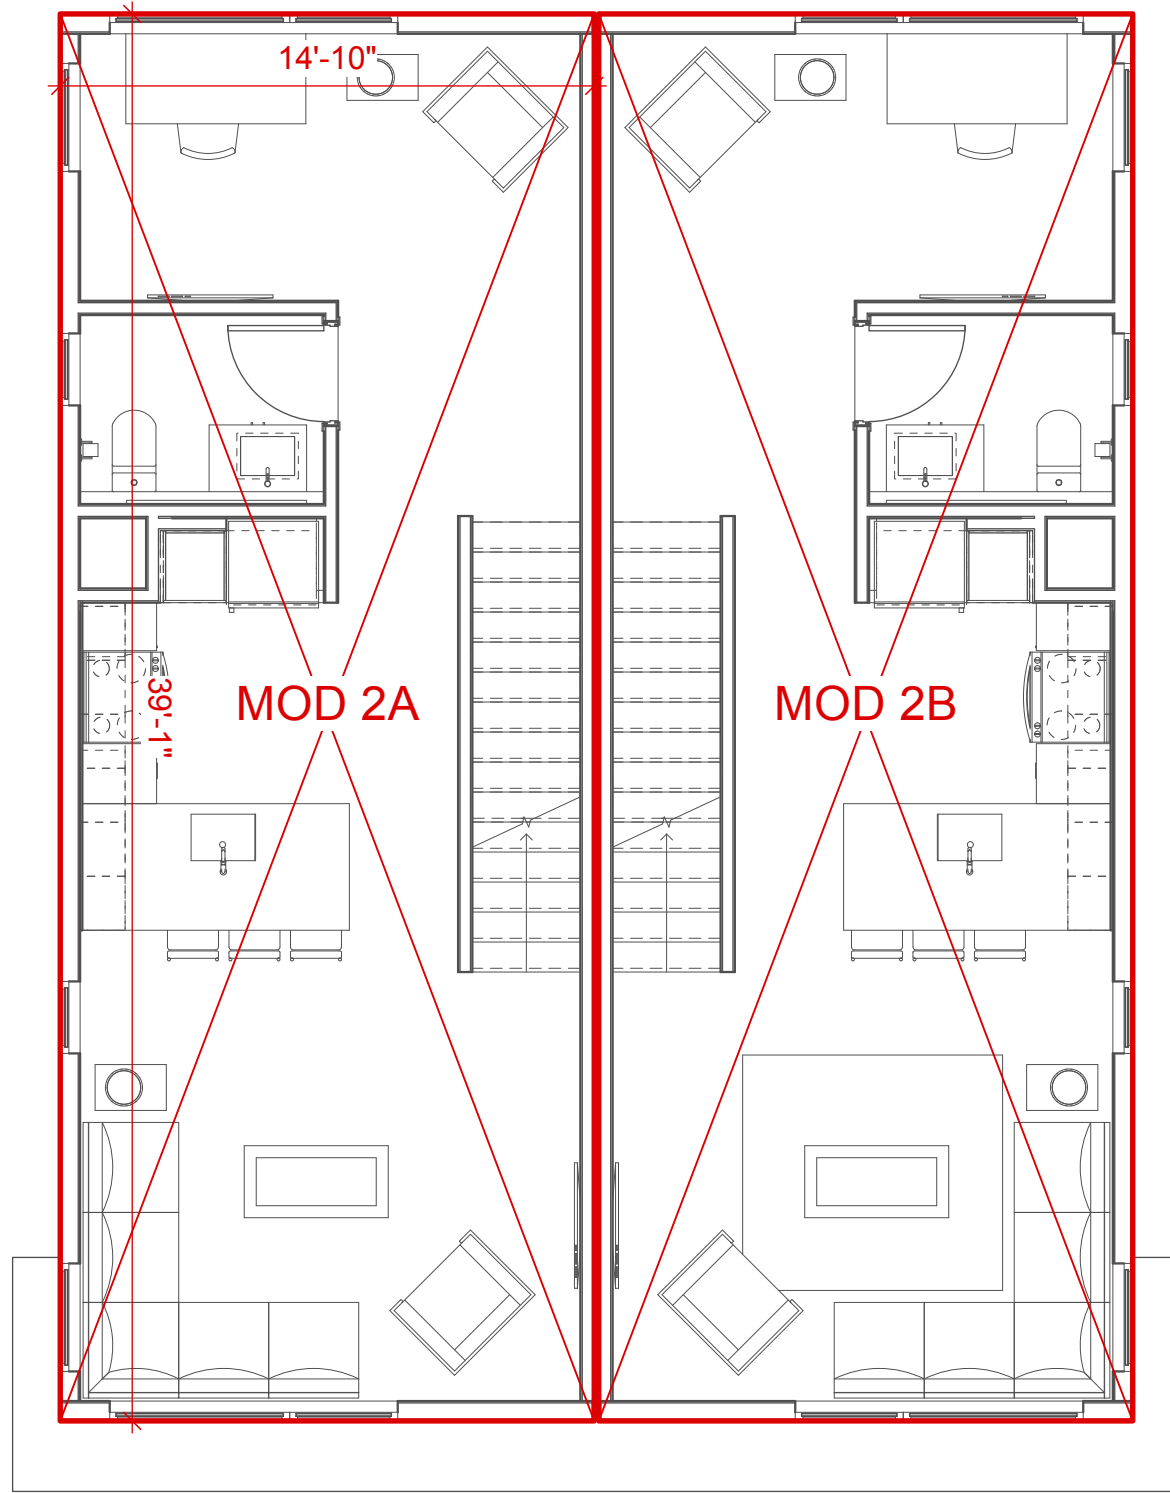

SECOND FLOOR

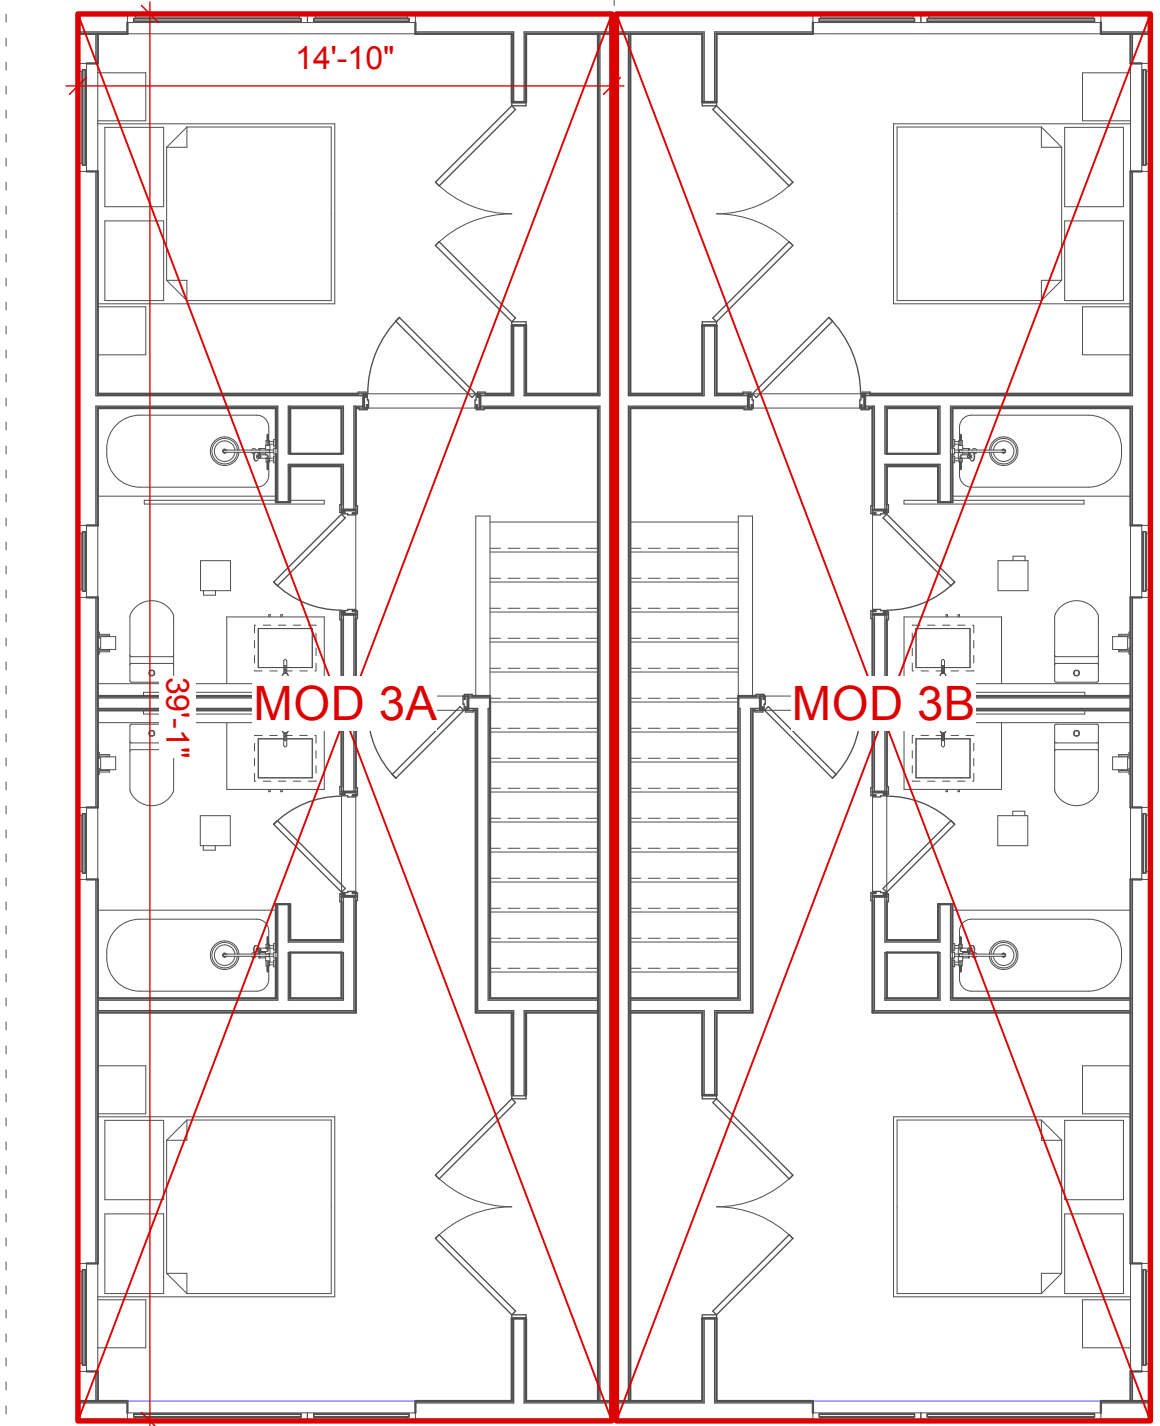

THIRD FLOOR

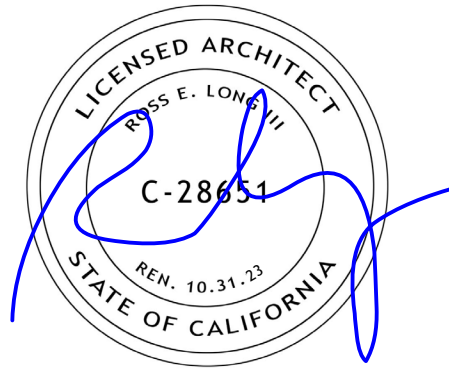 

ISSUE	DATE
RFP SUBMITTAL	031822
DESIGN REVIEW	031623
50% PERMIT SET	032423
100% PERMIT SET	051123

ARCHITECT - SITE SCOPE ONLY



MODULAR FABRICATOR



285 Washington Street
Somerville, MA 02143
617.936.3482
Contact:
Kevin Cuervo
kcuervo@vbc.co

APPROVAL STAMP

TOWN OF MAMMOTH LAKES
AFFORDABLE HOUSING

APN: 033-121-005-000
60 JOAQUIN ROAD
MAMMOTH LAKES, CA 93546

MOD DIAGRAMS

THESE PLANS ARE CONSIDERED PRELIMINARY AND NOT FOR CONSTRUCTION UNLESS THEY BEAR THE ARCHITECT'S SEAL AND DIGITAL SIGNATURE. TLD EXPRESSLY RESERVES COMMON LAW COPYRIGHT AND OTHER PROPRIETARY RIGHTS TO ALL DESIGNS & INFORMATION IN THESE PLANS. THESE PLANS ARE NOT TO BE REPRODUCED, CHANGED OR COPIED IN ANY FORM OR MANNER WHATSOEVER, NOR ARE THEY TO BE ASSIGNED TO ANY THIRD PARTY, WITHOUT FIRST OBTAINING THE WRITTEN PERMISSION OF tld@chxktld.com




scale
3/16"=1'-0"

sheet
A 0.6

© TOLBYLONDESIGN 2023

1 MODULAR PLAN DIAGRAMS

3/16"=1'-0"

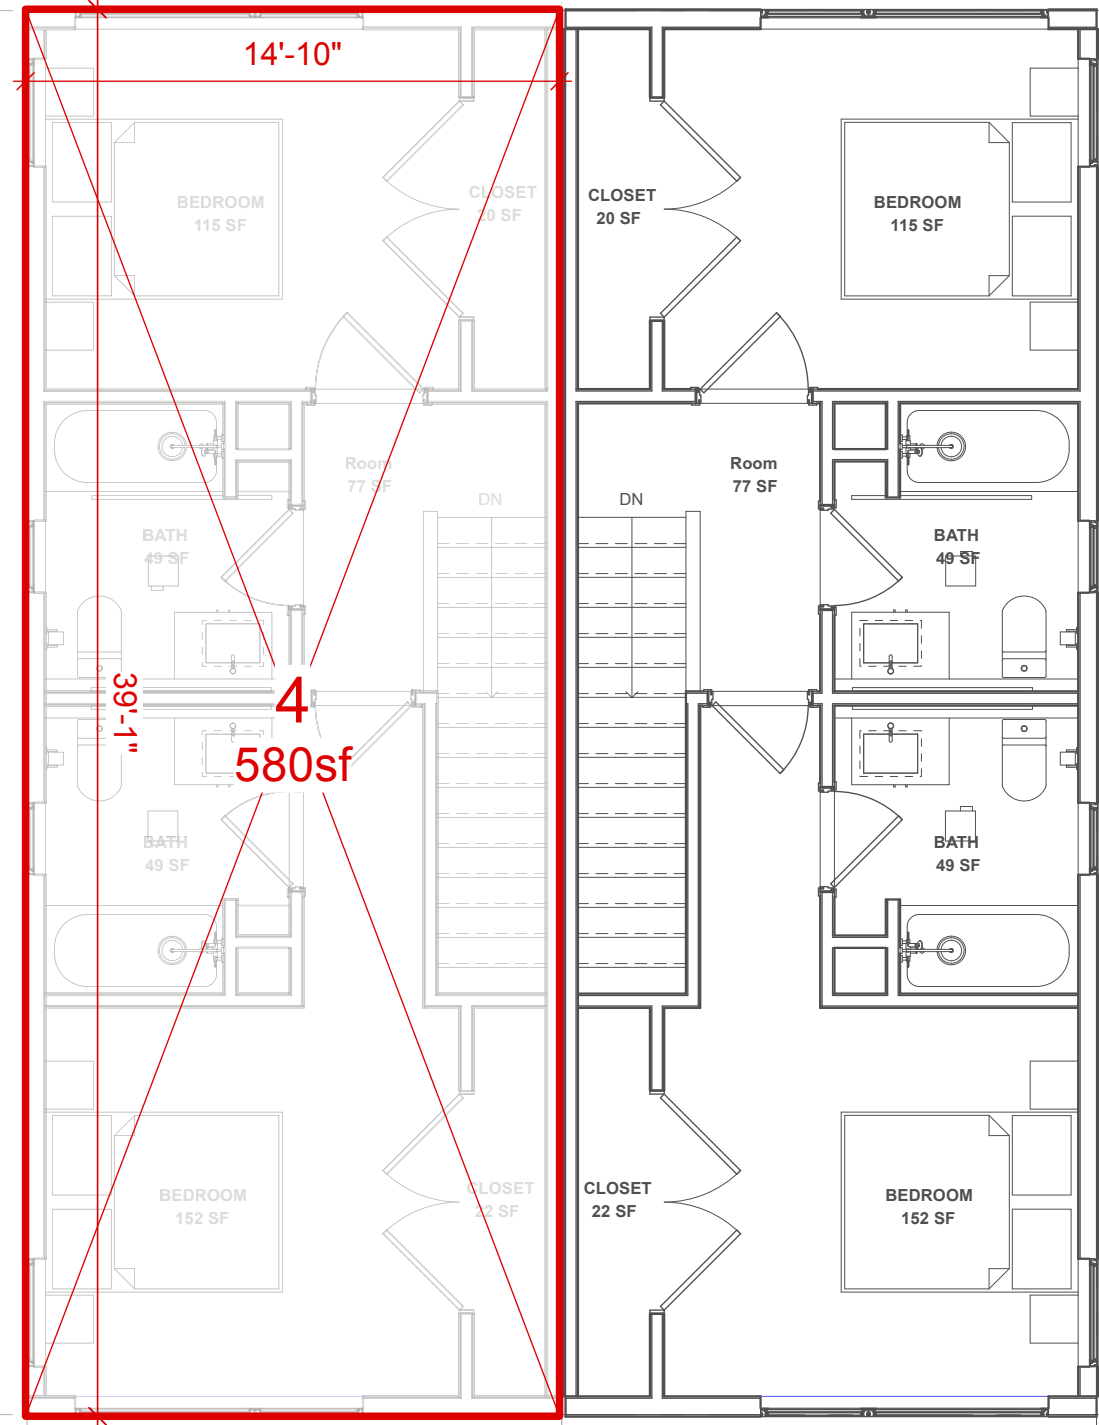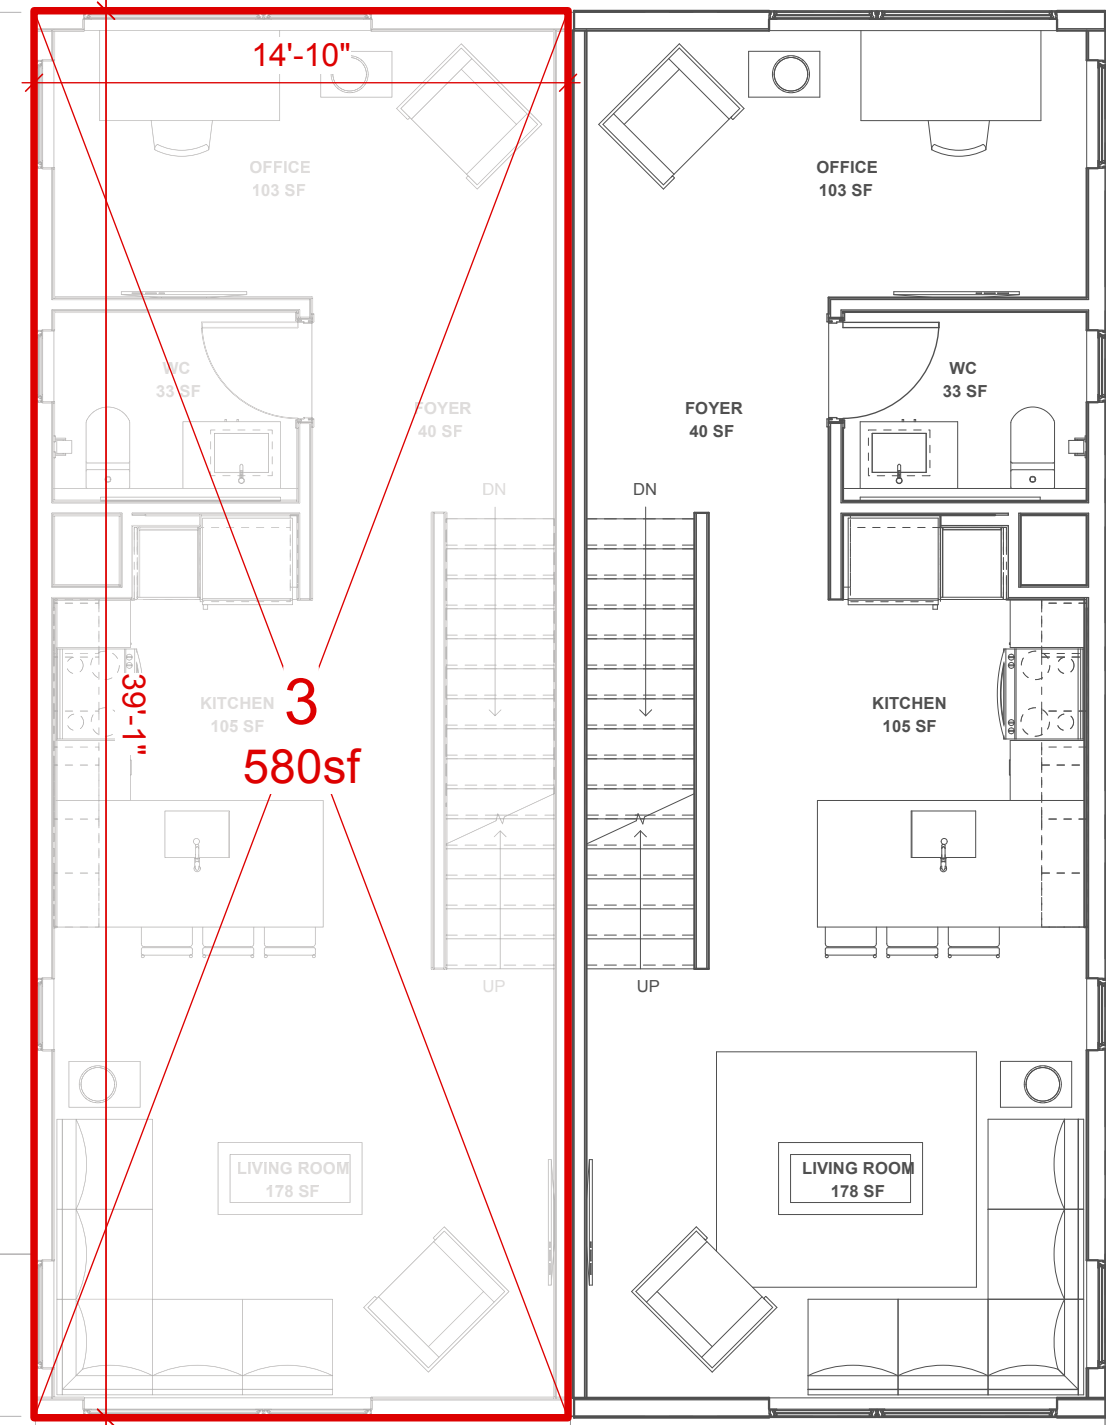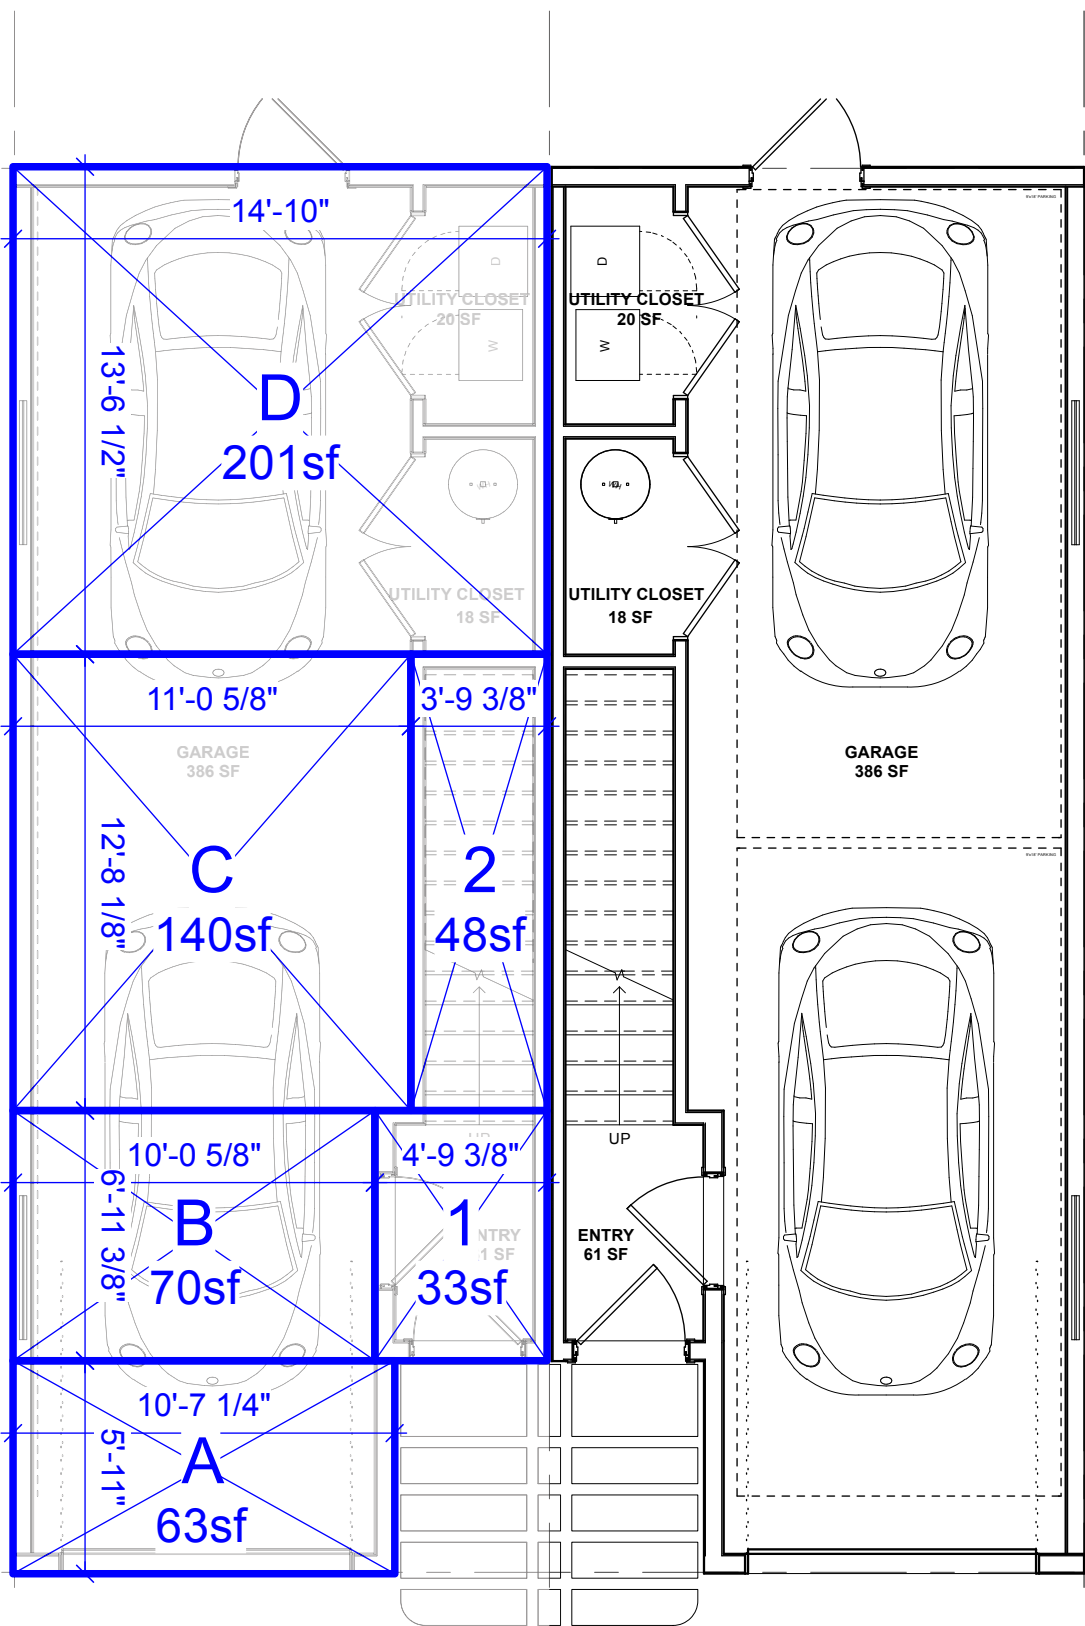

FLOOR AREA CALCS


UNCONDITIONED SPACES

1	33
2	48
A	63
B	70
C	140
D	201
LEVEL 283:	555sf

CONDITIONED SPACES

3	580
4	580
LEVELS 283:	1,160sf

FLOOR AREA TOTAL: 1,715sf

 

2 MODULAR SECTION DIAGRAM

3/16"=1'-0"



ISSUE	DATE
RFP SUBMITTAL	031822
DESIGN REVIEW	031623
50% PERMIT SET	032423
100% PERMIT SET	051123

ARCHITECT - SITE SCOPE ONLY



MODULAR FABRICATOR

VOLUMETRIC
BUILDING COMPANIES
285 Washington Street
Somerville, MA 02143
617.936.3482
Contact:
Kevin Cuervo
kcuervo@vbc.co

APPROVAL STAMP

TOWN OF MAMMOTH LAKES
AFFORDABLE HOUSING

APN: 033-121-005-000
60 JOAQUIN ROAD
MAMMOTH LAKES, CA 93546

SITE PLAN

THESE PLANS ARE CONSIDERED PRELIMINARY AND NOT FOR CONSTRUCTION UNLESS THEY BEAR THE ARCHITECT'S SEAL AND DIGITAL SIGNATURE. TLD EXPRESSLY RESERVES COMMON LAW COPYRIGHT AND OTHER PROPRIETARY RIGHTS TO ALL DESIGNS AND INFORMATION IN THESE PLANS. THESE PLANS ARE NOT TO BE REPRODUCED, CHANGED OR COPIED IN ANY FORM OR MANNER WHATSOEVER, NOR ARE THEY TO BE ASSIGNED TO ANY THIRD PARTY, WITHOUT FIRST OBTAINING THE EXPRESS WRITTEN PERMISSION OF info@chxktld.com


scale
1/8" = 1'-0"



sheet
A 1.2

© TOLBY LONG DESIGN 2023

COVERAGE / SNOW STORAGE

BUILDING COVERAGE:	2,226sf
PAVED AREA:	3,337sf
ENTRY PAVERS:	182sf
TOTAL COVERAGE:	5,745sf
LOT AREA:	8,671sf
COVERAGE RATIO:	66.3%
SNOW STORAGE:	1,379sf
PAVED AREA:	3,337sf
SNOW STORAGE RATIO:	41.3%

 

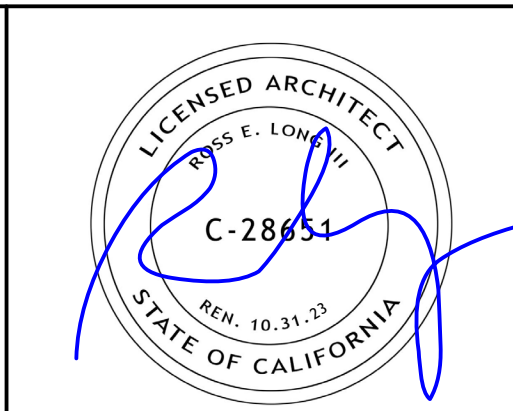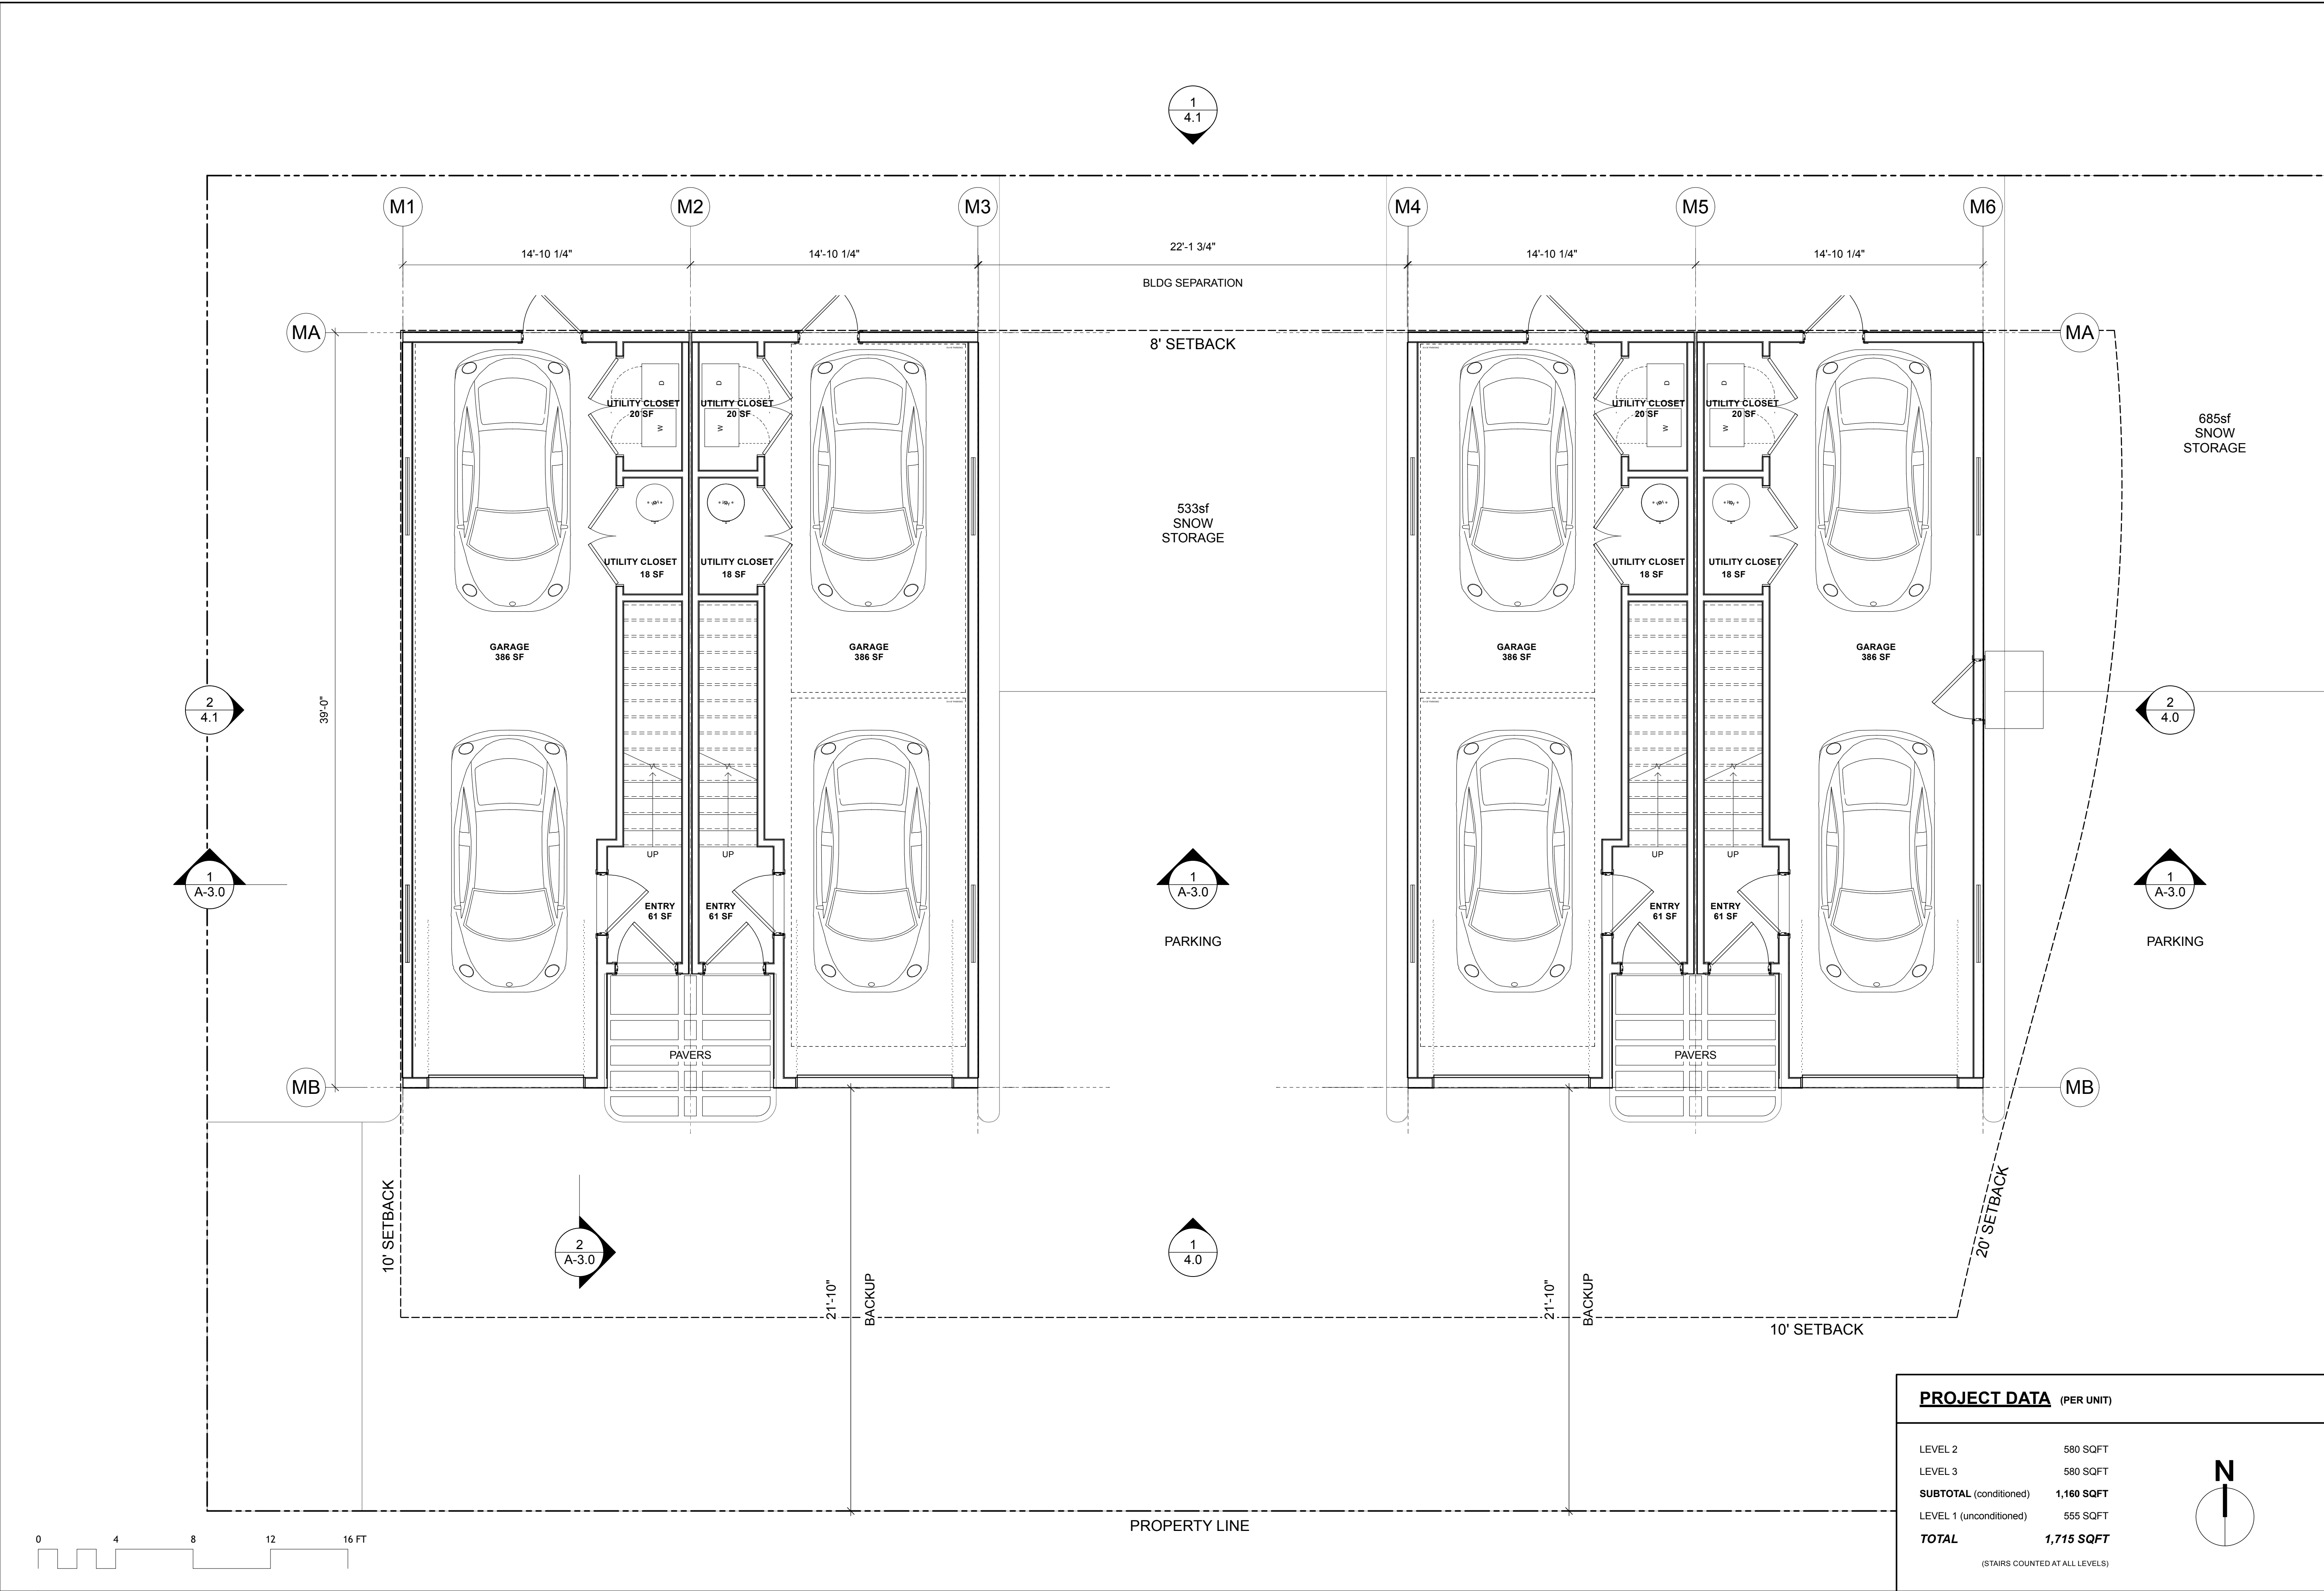

ISSUE	DATE
RFP SUBMITTAL	031822
DESIGN REVIEW	031623
50% PERMIT SET	032423
100% PERMIT SET	051123

ARCHITECT - SITE SCOPE ONLY

ch x tld
prefab evolved

6114 LASALLE AVENUE #552 OAKLAND CA 94611
TORY LONG, AIA - 415.905.5050 - TOL@CHXTLD.COM

MODULAR FABRICATOR

VOLUMETRIC
BUILDING COMPANIES

285 Washington Street
Somerville, MA 02143
617.936.3482
Contact:
Kevin Cuervo
kcuervo@vbc.co

APPROVAL STAMP

TOWN OF MAMMOTH LAKES
AFFORDABLE HOUSING

APN: 033-121-005-000
60 JOAQUIN ROAD
MAMMOTH LAKES, CA 93546

PLANS

THESE PLANS ARE CONSIDERED PRELIMINARY AND NOT FOR CONSTRUCTION UNLESS THEY BEAR THE ARCHITECT'S SEAL AND DIGITAL SIGNATURE. TLD EXPRESSLY RESERVES COMMON LAW COPYRIGHT AND OTHER PROPRIETARY RIGHTS TO ALL DESIGNS & INFORMATION IN THESE PLANS. THESE PLANS ARE NOT TO BE REPRODUCED, CHANGED OR COPIED IN ANY FORM OR MANNER WHATSOEVER, NOR ARE THEY TO BE ASSIGNED TO ANY THIRD PARTY, WITHOUT FIRST OBTAINING THE EXPRESS WRITTEN PERMISSION OF [tldprefabdesign](#).

PROJECT DATA (PER UNIT)

LEVEL 2	580 SQFT
LEVEL 3	580 SQFT
SUBTOTAL (conditioned)	1,160 SQFT
LEVEL 1 (unconditioned)	555 SQFT
TOTAL	1,715 SQFT

(STAIRS COUNTED AT ALL LEVELS)


scale
1/4"=1'-0"

sheet
A 2.1

© TORY LONG DESIGN 2023



1 LEVEL 2 PLAN

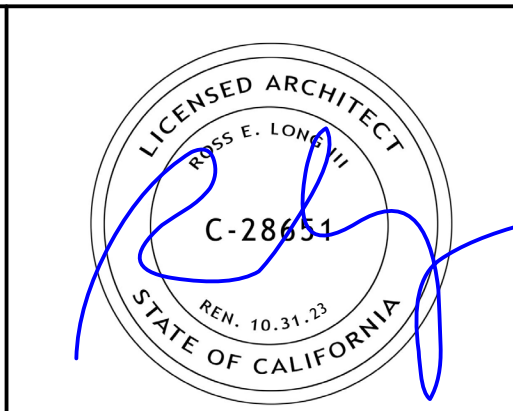

ISSUE	DATE
RFP SUBMITTAL	031822
DESIGN REVIEW	031623
50% PERMIT SET	032423
100% PERMIT SET	051123

ARCHITECT - SITE SCOPE ONLY

ch x tld
prefab evolved

6114 LASALLE AVENUE #552 OAKLAND CA 94611
TOBY LONG, AIA - 415.905.5030 - TOS@CHXTLD.COM

MODULAR FABRICATOR

VOLUMETRIC
BUILDING COMPANIES

285 Washington Street
Somerville, MA 02143
617.936.3482
Contact:
Kevin Cuervo
kcuervo@vbc.co

APPROVAL STAMP

TOWN OF MAMMOTH LAKES
AFFORDABLE HOUSING

APN: 033-121-005-000
60 JOAQUIN ROAD
MAMMOTH LAKES, CA 93546

PLANS

THESE PLANS ARE CONSIDERED PRELIMINARY AND NOT FOR CONSTRUCTION UNLESS THEY BEAR THE ARCHITECT'S SEAL AND DIGITAL SIGNATURE. TLD EXPRESSLY RESERVES COMMON LAW COPYRIGHT AND OTHER PROPRIETARY RIGHTS TO ALL DESIGNS & INFORMATION IN THESE PLANS. THESE PLANS ARE NOT TO BE REPRODUCED, CHANGED OR COPIED IN ANY FORM OR MANNER WHATSOEVER, NOR ARE THEY TO BE ASSIGNED TO ANY THIRD PARTY, WITHOUT FIRST OBTAINING THE EXPRESS WRITTEN PERMISSION OF [tobydesigns](#).

PROJECT DATA (PER UNIT)


LEVEL 2	580 SQFT
LEVEL 3	580 SQFT
SUBTOTAL (conditioned)	1,160 SQFT
LEVEL 1 (unconditioned)	555 SQFT
TOTAL	1,715 SQFT

(STAIRS COUNTED AT ALL LEVELS)


scale
1/4"=1'-0"

sheet
A 2.2

© TOBYLONGDESIGN 2023

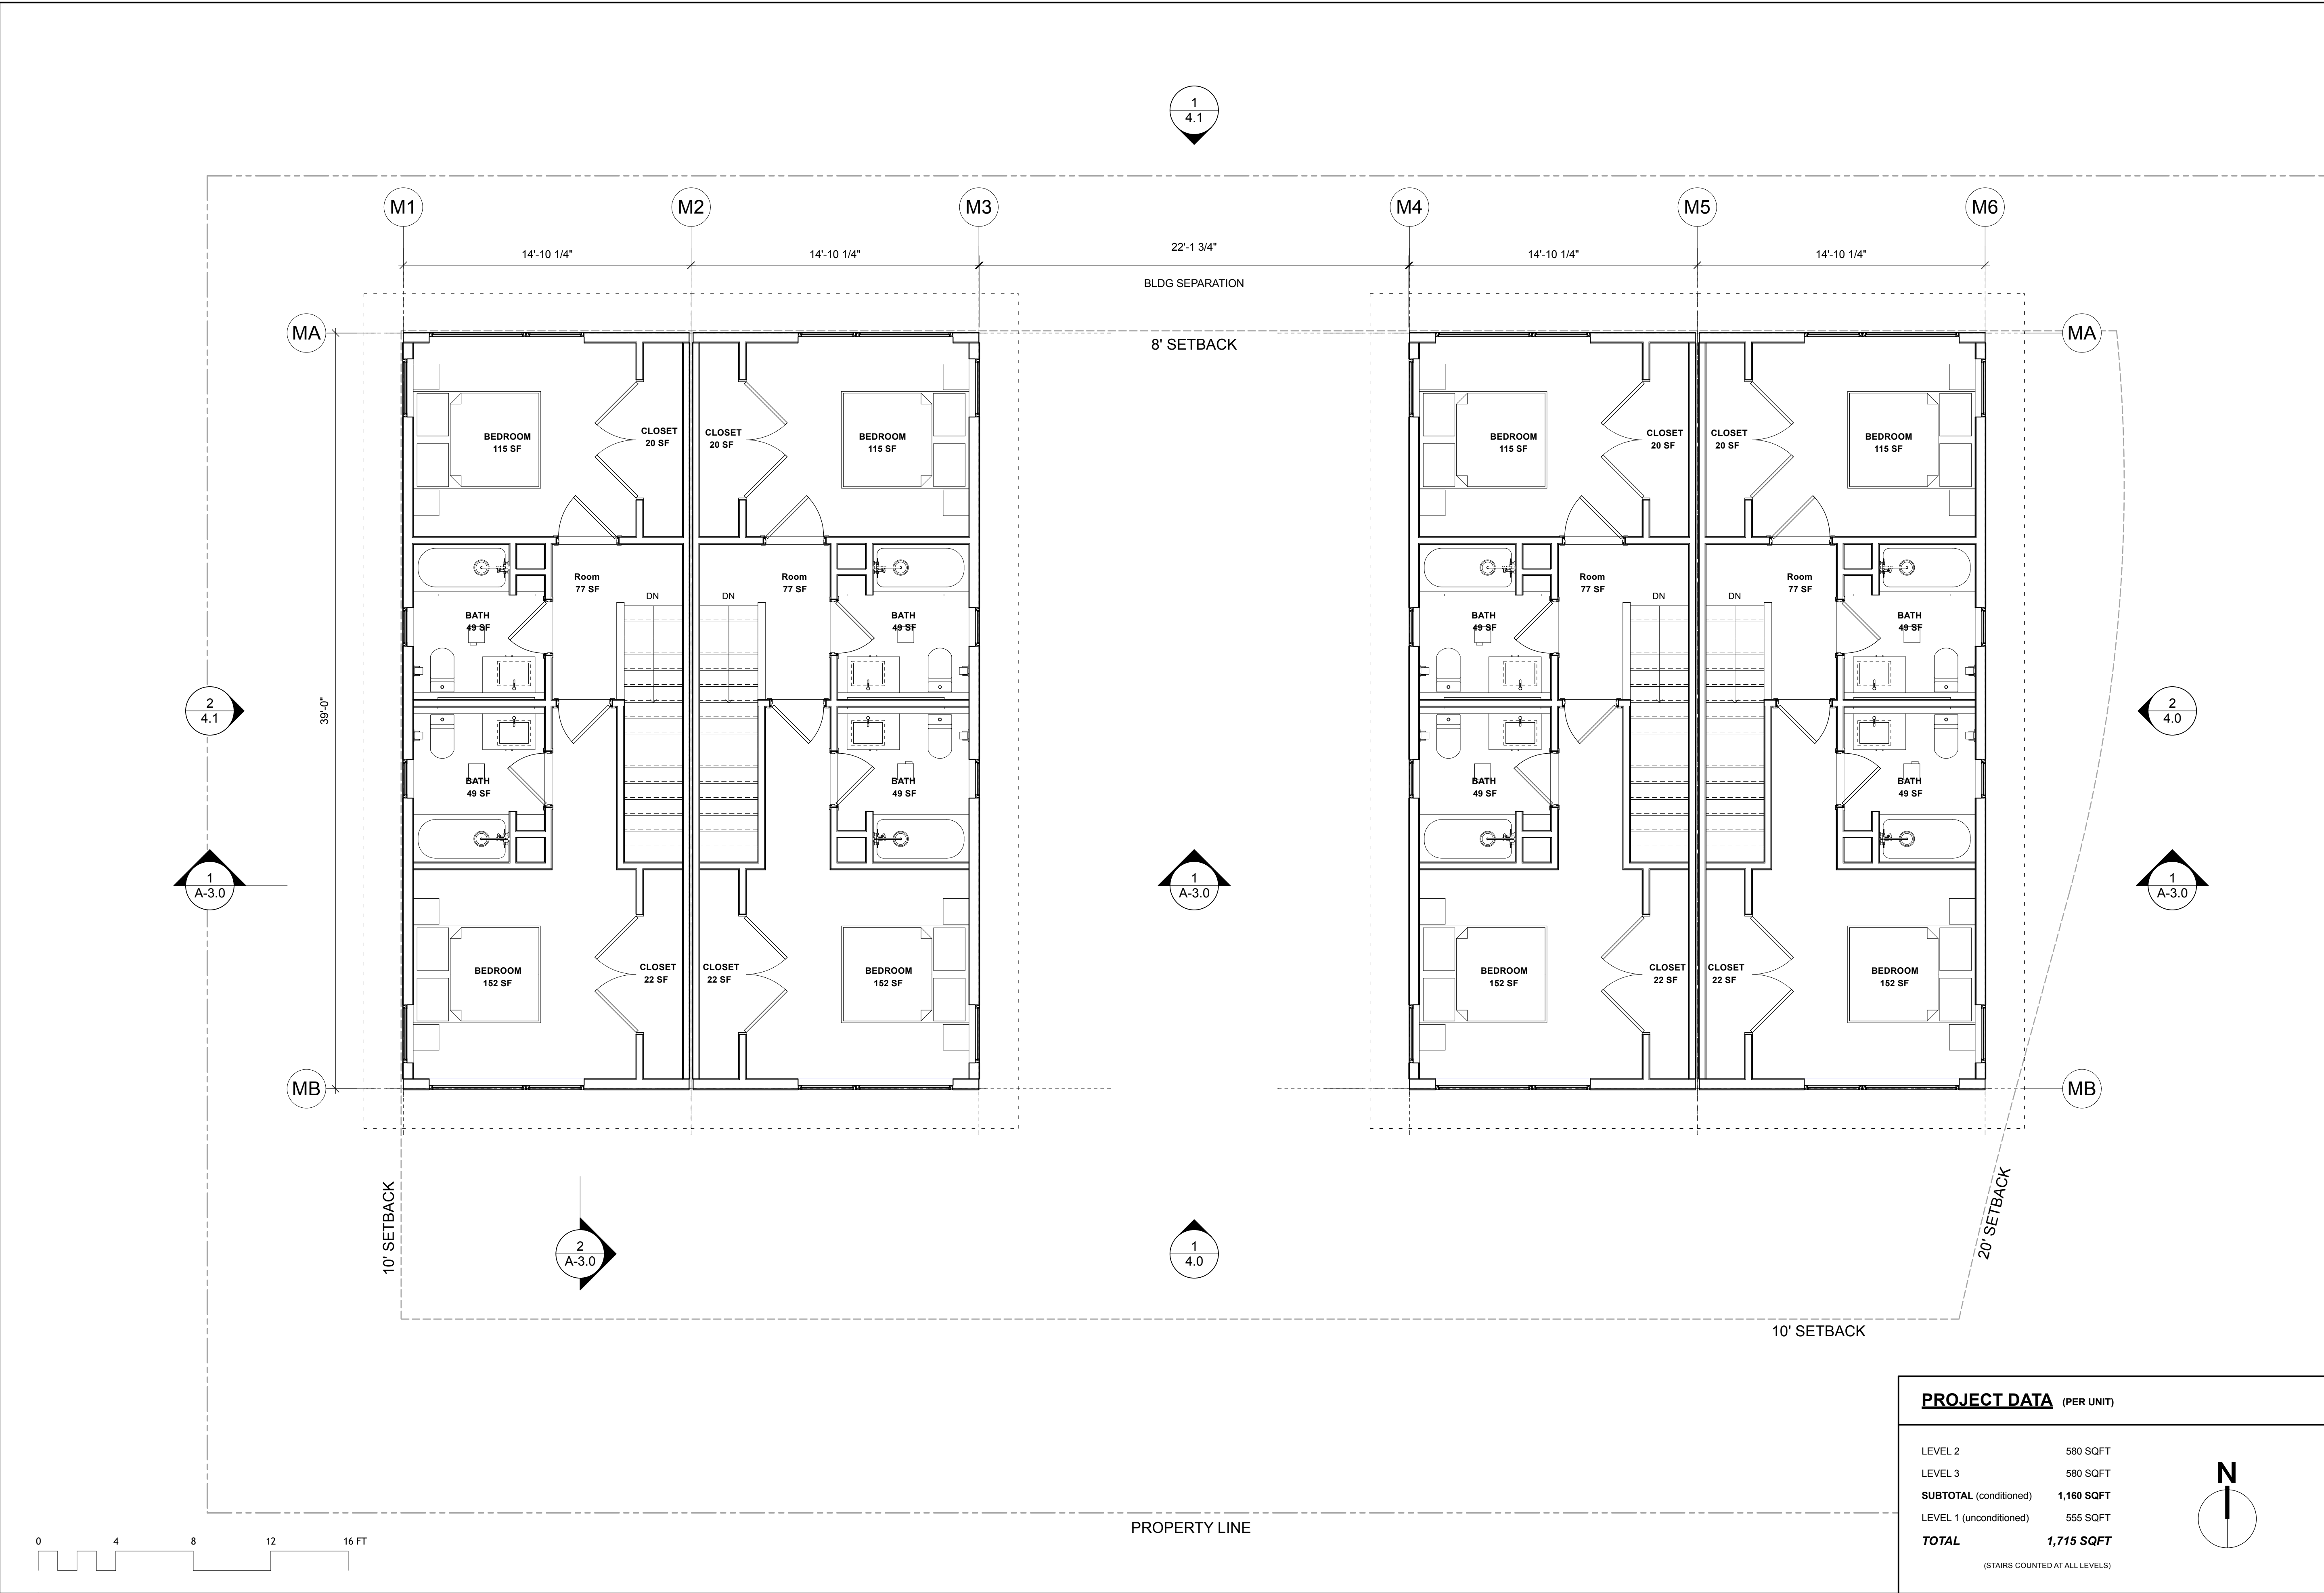

1 LEVEL 3 PLAN

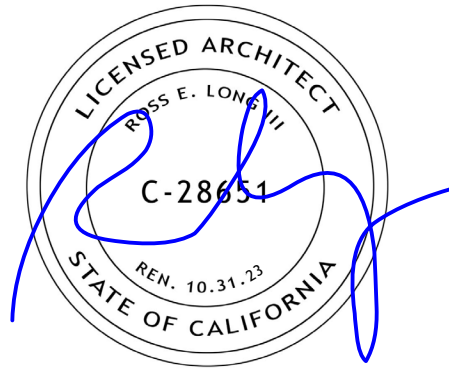

ISSUE	DATE
RFP SUBMITTAL	031822
DESIGN REVIEW	031623
50% PERMIT SET	032423
100% PERMIT SET	051123

ARCHITECT - SITE SCOPE ONLY

ch x tld
prefab evolved

6114 LASALLE AVENUE #552 OAKLAND CA 94611
TOBY LONG, AIA - 415.905.5050 - TOS@CHXTLD.COM

MODULAR FABRICATOR

VOLUMETRIC
BUILDING COMPANIES

285 Washington Street
Somerville, MA 02143
617.936.3482
Contact:
Kevin Cuervo
kcuervo@vbc.co

APPROVAL STAMP

TOWN OF MAMMOTH LAKES
AFFORDABLE HOUSING

APN: 033-121-005-000
60 JOAQUIN ROAD
MAMMOTH LAKES, CA 93546

PLANS

THESE PLANS ARE CONSIDERED PRELIMINARY AND NOT FOR CONSTRUCTION UNLESS THEY BEAR THE ARCHITECT'S SEAL AND DIGITAL SIGNATURE. TLD EXPRESSLY RESERVES COMMON LAW COPYRIGHT AND OTHER PROPRIETARY RIGHTS TO ALL DESIGNS & INFORMATION IN THESE PLANS. THESE PLANS ARE NOT TO BE REPRODUCED, CHANGED OR COPIED IN ANY FORM OR MANNER WHATSOEVER, NOR ARE THEY TO BE ASSIGNED TO ANY THIRD PARTY, WITHOUT FIRST OBTAINING THE EXPRESS WRITTEN PERMISSION OF [tobylongdesign](#).

scale
1/4"=1'-0"


sheet
A 2.3



© TOBY LONG DESIGN 2023

PROJECT DATA (PER UNIT)

LEVEL 2	580 SQFT
LEVEL 3	580 SQFT
SUBTOTAL (conditioned)	1,160 SQFT
LEVEL 1 (unconditioned)	555 SQFT
TOTAL	1,715 SQFT

(STAIRS COUNTED AT ALL LEVELS)

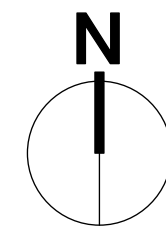

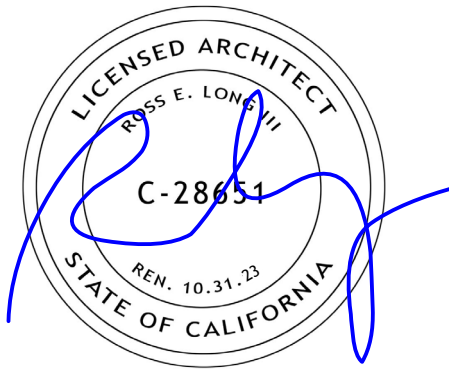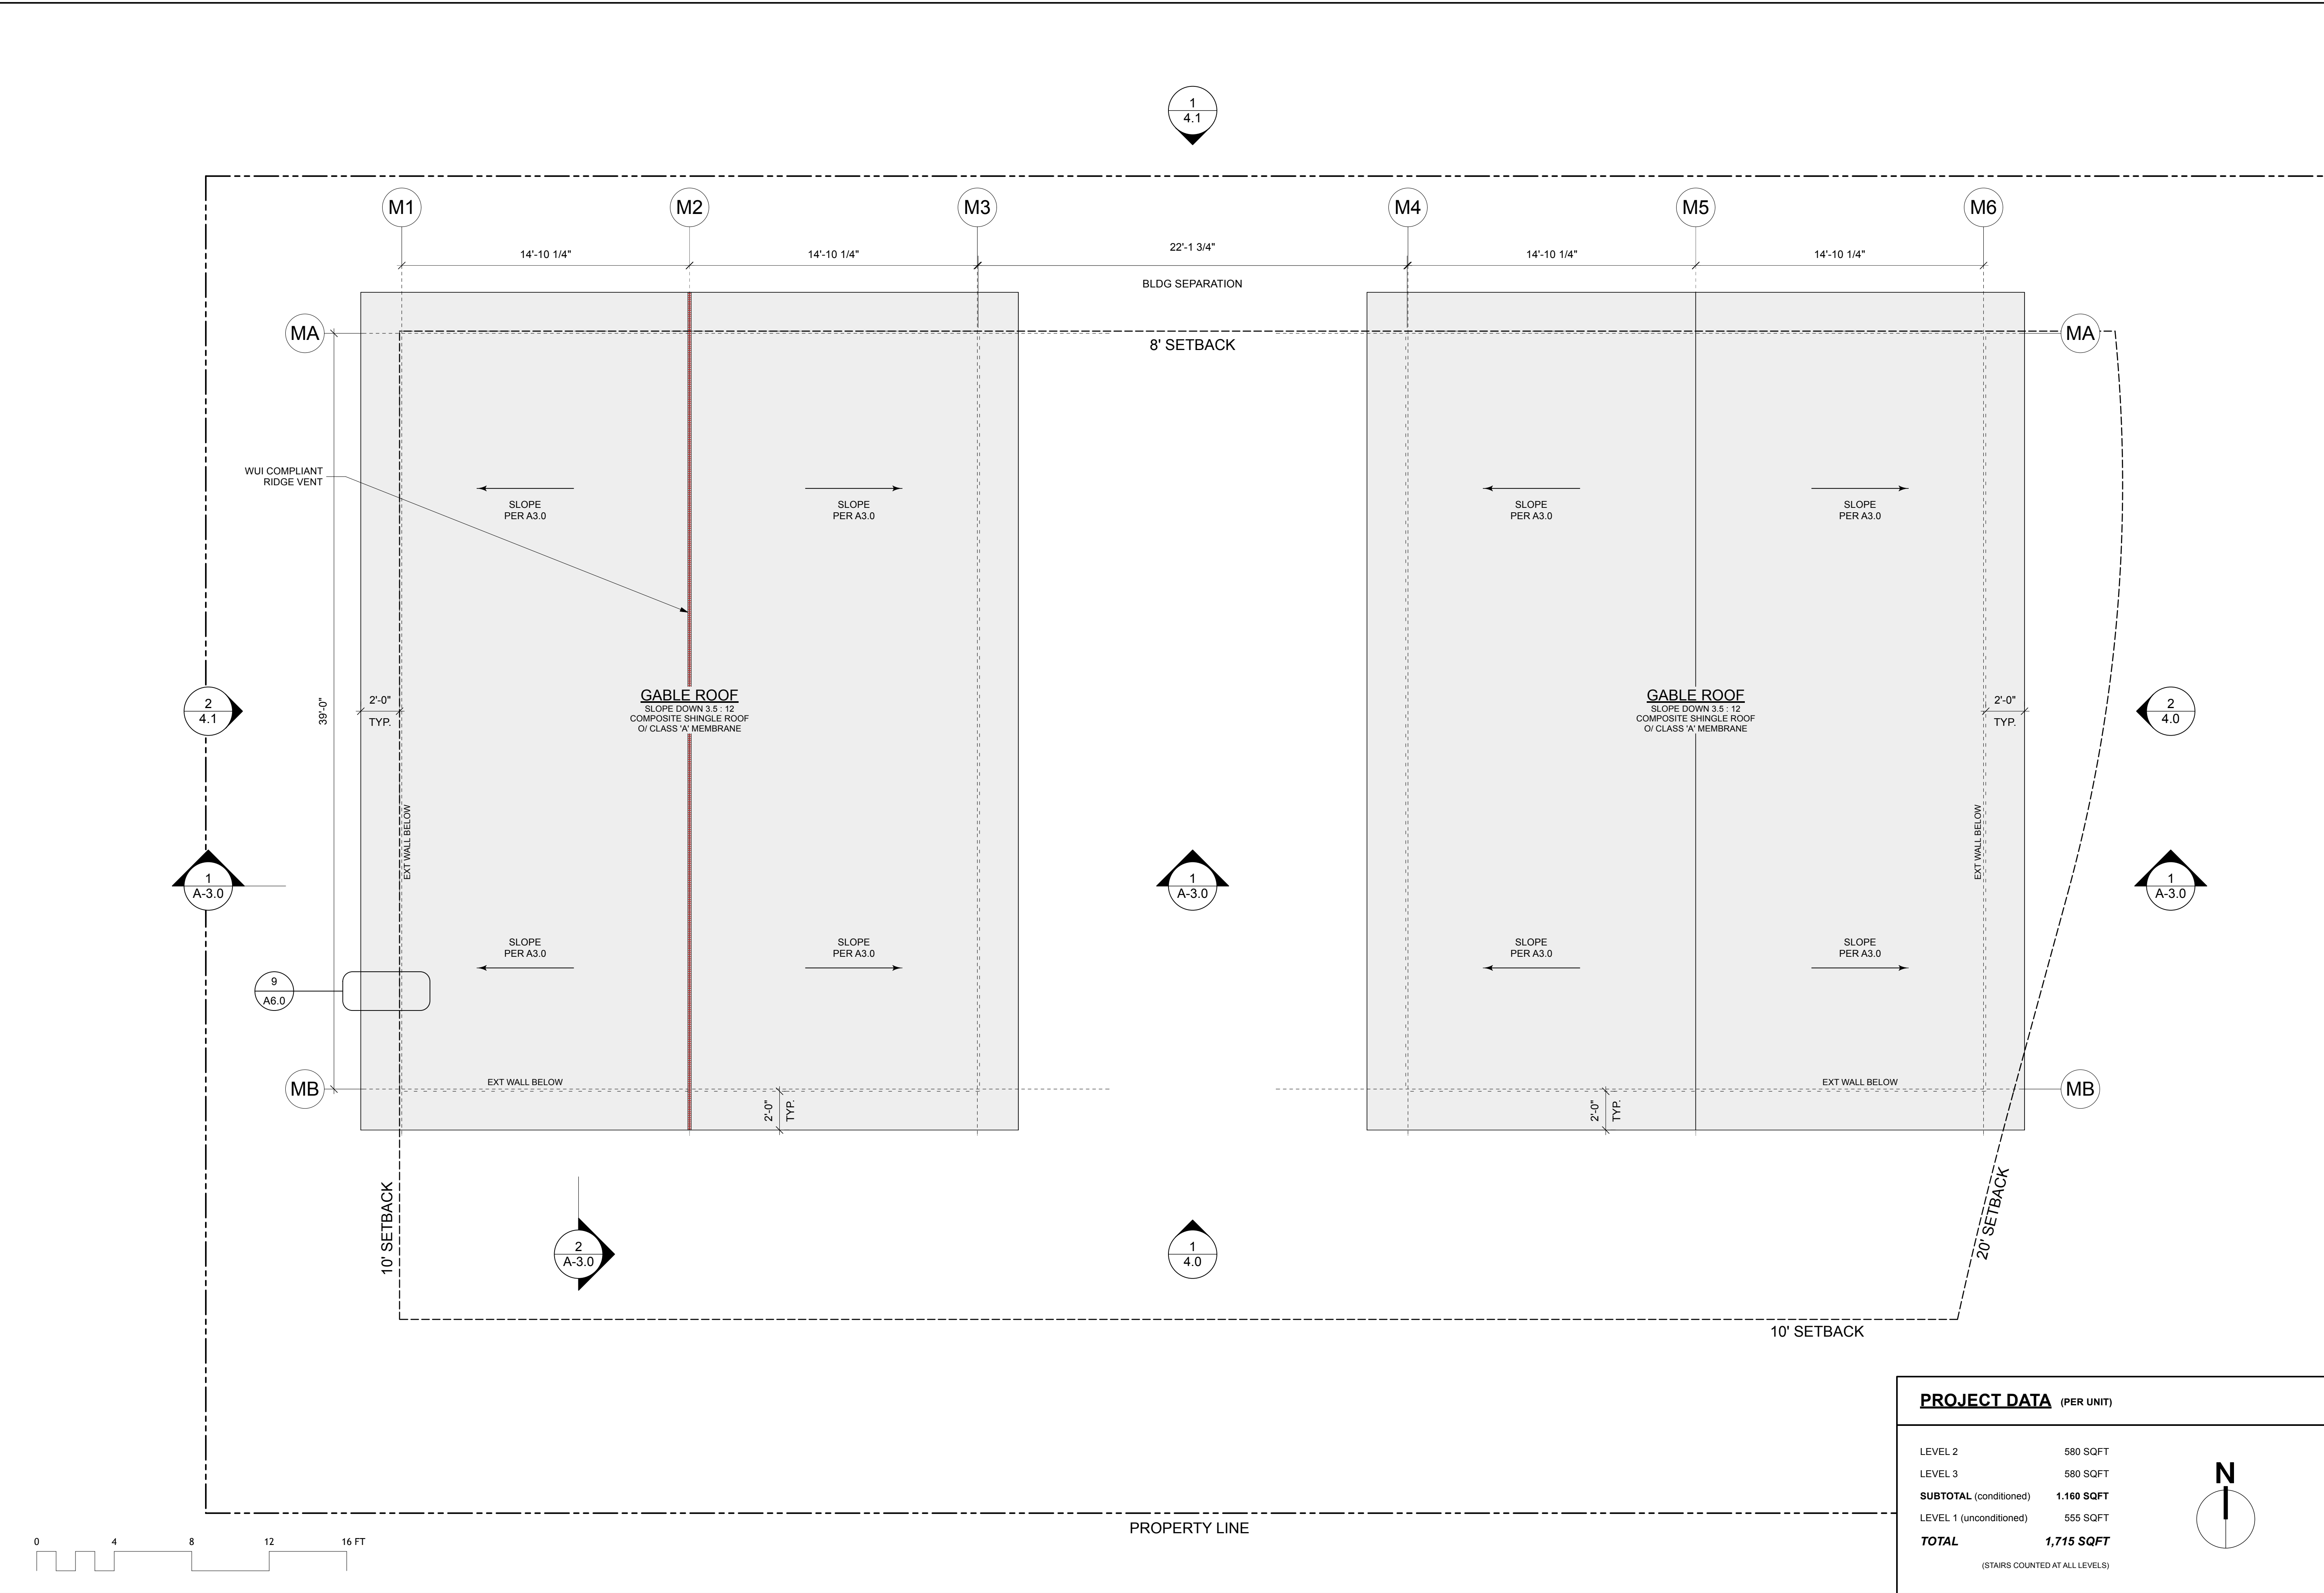

ISSUE	DATE
RFP SUBMITTAL	031822
DESIGN REVIEW	031623
50% PERMIT SET	032423
100% PERMIT SET	051123

ARCHITECT - SITE SCOPE ONLY

ch x tld
prefab evolved

6114 LASALLE AVENUE #552 OAKLAND CA 94611
TOSY LONG, MA - 415.965.5635 - TSD@CHXTLD.COM

MODULAR FABRICATOR

VOLUMETRIC
BUILDING COMPANIES

285 Washington Street
Somerville, MA 02143
617.936.3482
Contact:
Kevin Cuervo
kcuervo@vbc.co

APPROVAL STAMP

TOWN OF MAMMOTH LAKES
AFFORDABLE HOUSING

APN: 033-121-005-000
60 JOAQUIN ROAD
MAMMOTH LAKES, CA 93546

PLANS

THESE PLANS ARE CONSIDERED PRELIMINARY AND NOT FOR CONSTRUCTION UNLESS THEY BEAR THE ARCHITECT'S SEAL AND DIGITAL SIGNATURE. TLD EXPRESSLY RESERVES COMMON LAW COPYRIGHT AND OTHER PROPRIETARY RIGHTS TO ALL DESIGNS & INFORMATION IN THESE PLANS. THESE PLANS ARE NOT TO BE REPRODUCED, CHANGED OR COPIED IN ANY FORM OR MANNER WHATSOEVER, NOR ARE THEY TO BE ASSIGNED TO ANY THIRD PARTY, WITHOUT FIRST OBTAINING THE EXPRESS WRITTEN PERMISSION OF [tobylongdesign](#).


scale
1/4"=1'-0"


sheet
A 2.4

© TOBY LONG DESIGN 2023


PROJECT DATA (PER UNIT)

LEVEL 2	580 SQFT
LEVEL 3	580 SQFT
SUBTOTAL (conditioned)	1,160 SQFT
LEVEL 1 (unconditioned)	555 SQFT
TOTAL	1,715 SQFT
(STAIRS COUNTED AT ALL LEVELS)	

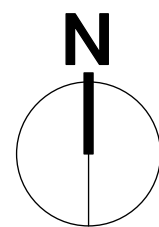


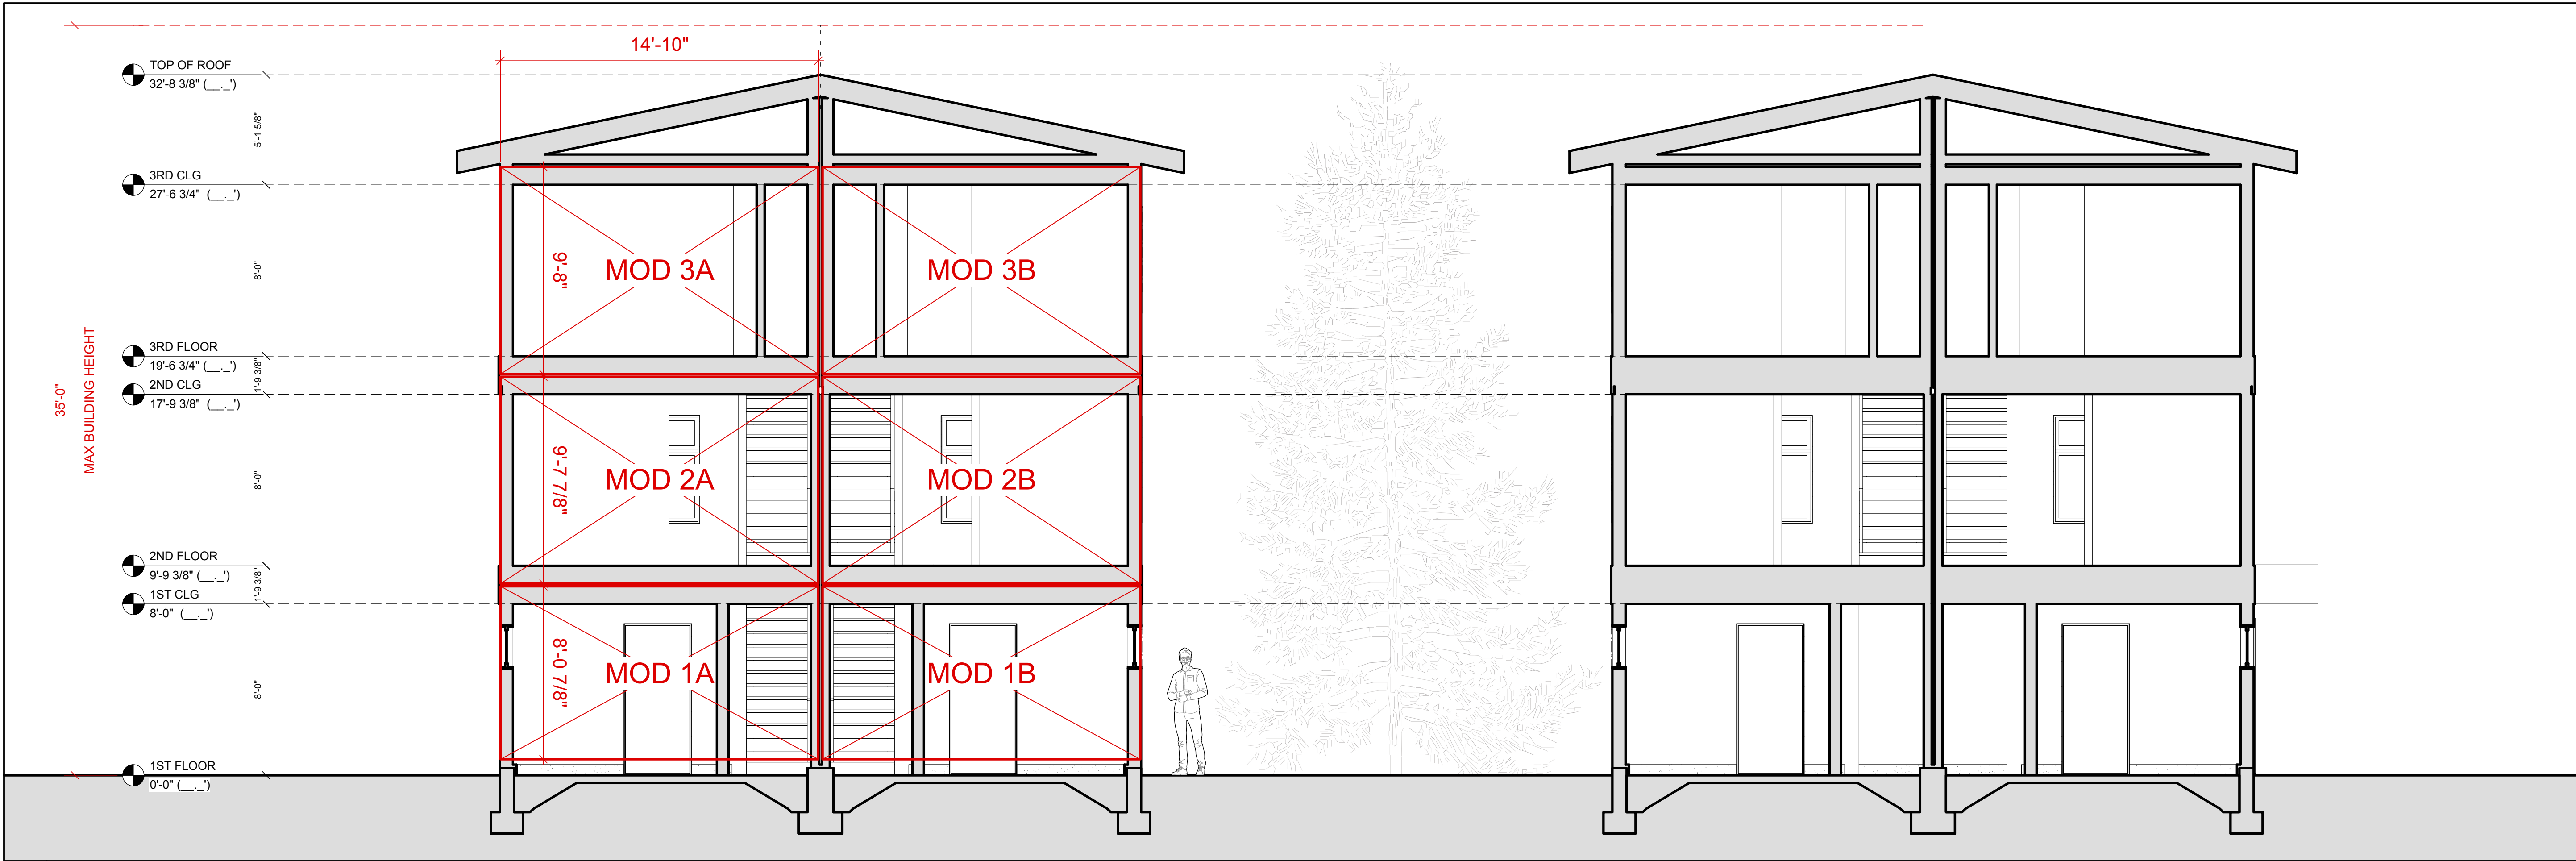

1 BUILDING CROSS SECTION

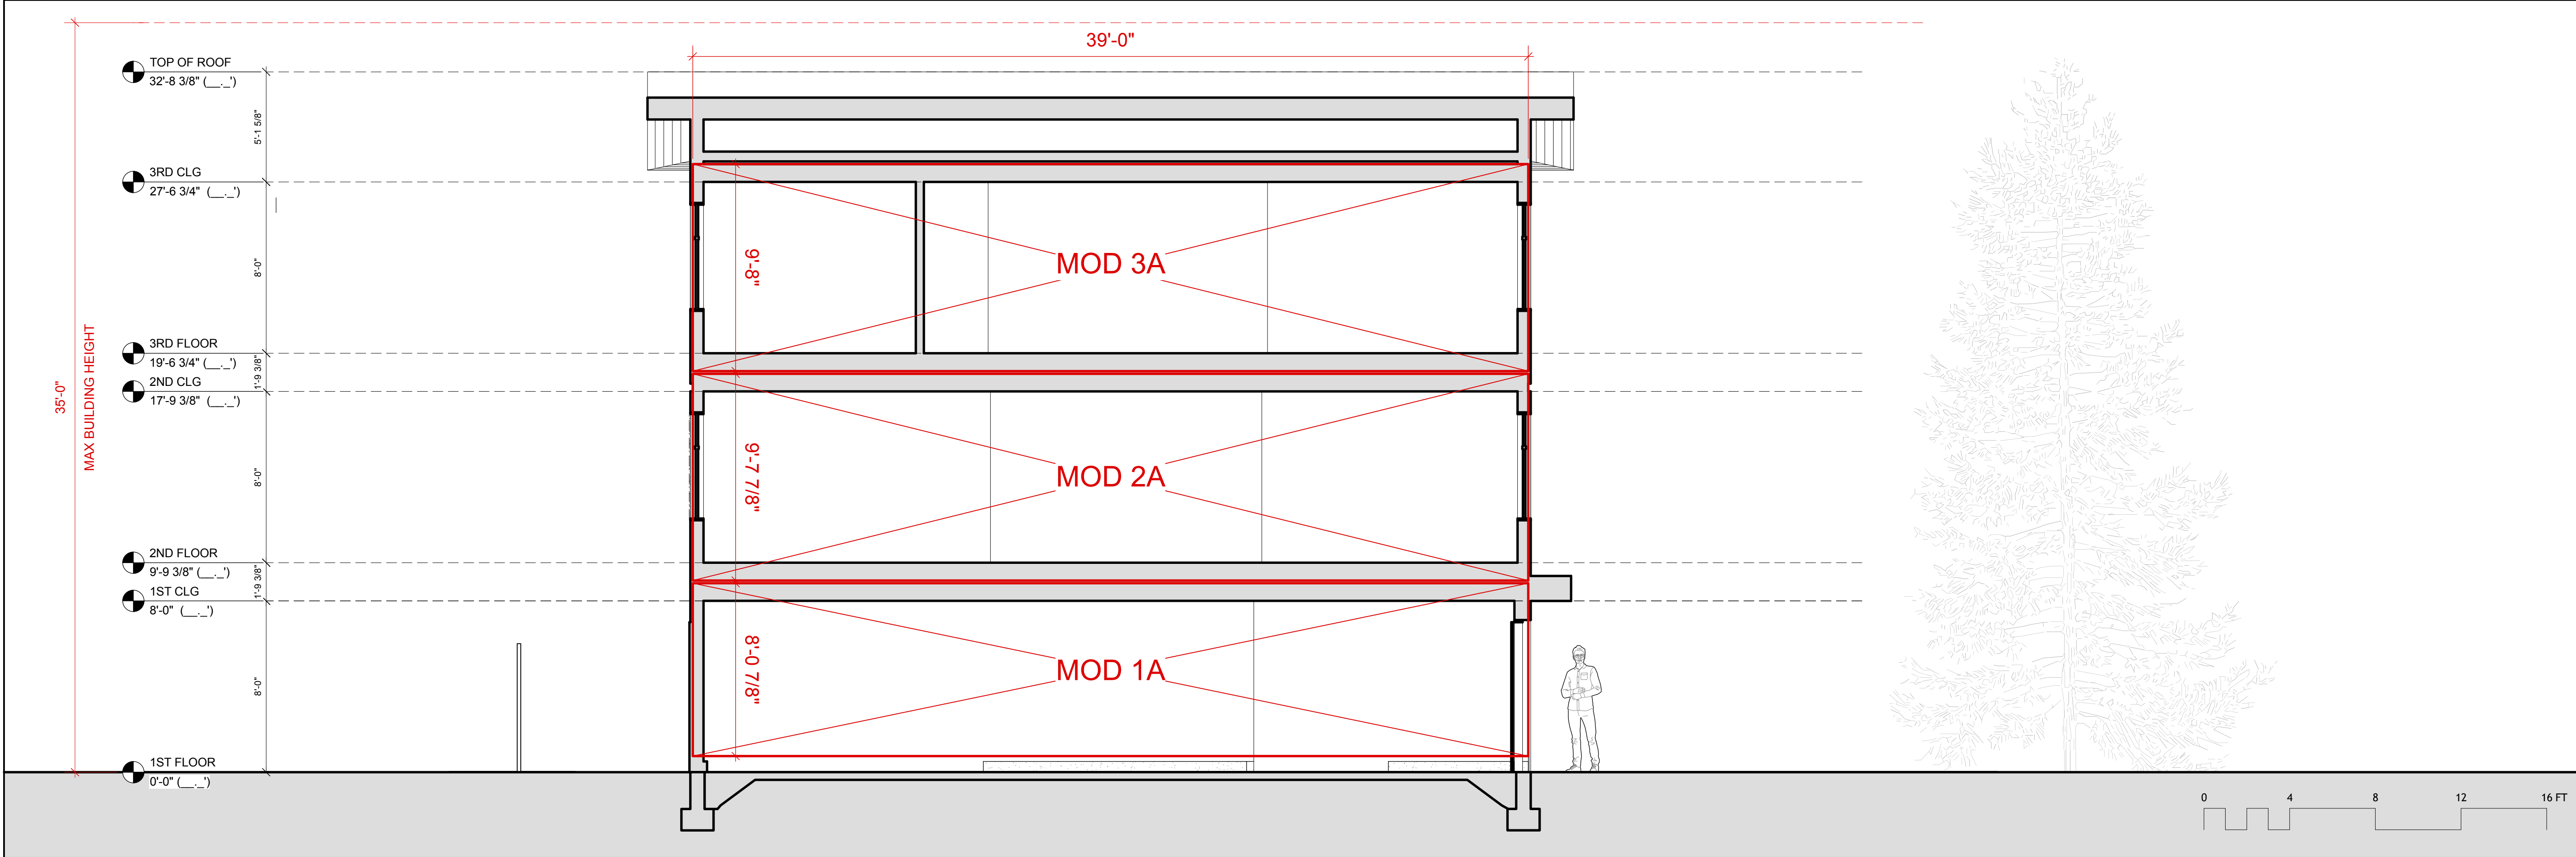

2 BUILDING CROSS SECTION

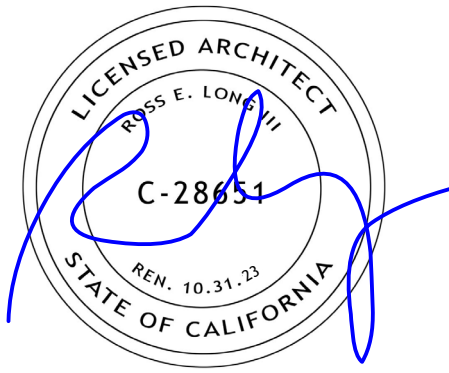

ISSUE	DATE
RFP SUBMITTAL	031822
DESIGN REVIEW	031623
50% PERMIT SET	032423
100% PERMIT SET	051123

ARCHITECT - SITE SCOPE ONLY



MODULAR FABRICATOR



285 Washington Street
Somerville, MA 02143
617.936.3482
Contact:
Kevin Cuervo
kcuervo@vbc.co

APPROVAL STAMP

TOWN OF MAMMOTH LAKES
AFFORDABLE HOUSING

APN: 033-121-005-000
60 JOAQUIN ROAD
MAMMOTH LAKES, CA 93546

SECTIONS

THESE PLANS ARE CONSIDERED PRELIMINARY AND NOT FOR CONSTRUCTION UNLESS THEY BEAR THE ARCHITECT'S SEAL AND DIGITAL SIGNATURE. TLD EXPRESSLY RESERVES COMMON LAW COPYRIGHT AND OTHER PROPRIETARY RIGHTS TO ALL DESIGNS & INFORMATION IN THESE PLANS. THESE PLANS ARE NOT TO BE REPRODUCED, CHANGED OR COPIED IN ANY FORM OR MANNER WHATSOEVER, NOR ARE THEY TO BE ASSIGNED TO ANY THIRD PARTY, WITHOUT FIRST OBTAINING THE EXPRESS WRITTEN PERMISSION OF TobyLongDesign.

scale
1/4" = 1'-0"

sheet
A 3.0


© TOBYLONGDESIGN 2023



1 ELEVATION (FRONT)



2 SIDE ELEVATION

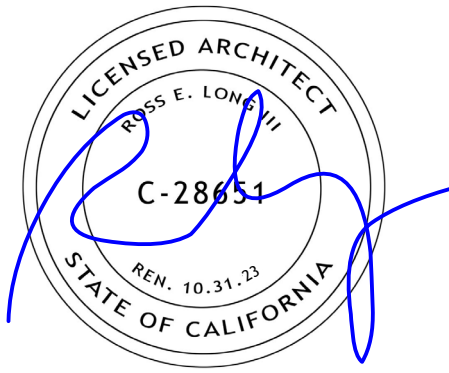

ISSUE	DATE
RFP SUBMITTAL	031822
DESIGN REVIEW	031623
50% PERMIT SET	032423
100% PERMIT SET	051123

ARCHITECT - SITE SCOPE ONLY



285 Washington Street
Somerville, MA 02143
617.936.3482
Contact:
Kevin Cuervo
kcuervo@vbc.co

APPROVAL STAMP

TOWN OF MAMMOTH LAKES
AFFORDABLE HOUSING

APN: 033-121-005-000
60 JOAQUIN ROAD
MAMMOTH LAKES, CA 93546

ELEVATIONS

THESE PLANS ARE CONSIDERED PRELIMINARY AND NOT FOR CONSTRUCTION UNLESS THEY BEAR THE ARCHITECT'S SEAL AND DIGITAL SIGNATURE. TLD EXPRESSLY RESERVES COMMON LAW COPYRIGHT AND OTHER PROPRIETARY RIGHTS TO ALL DESIGNS & INFORMATION IN THESE PLANS. THESE PLANS ARE NOT TO BE REPRODUCED, CHANGED OR COPIED IN ANY FORM OR MANNER WHATSOEVER, NOR ARE THEY TO BE ASSIGNED TO ANY THIRD PARTY, WITHOUT FIRST OBTAINING THE EXPRESS WRITTEN PERMISSION OF [tobylongdesign](#).

scale
1/4"=1'-0"

sheet
A 4.0


© TOBYLONGDESIGN 2023



1 ELEVATION (REAR)



2 SIDE ELEVATION

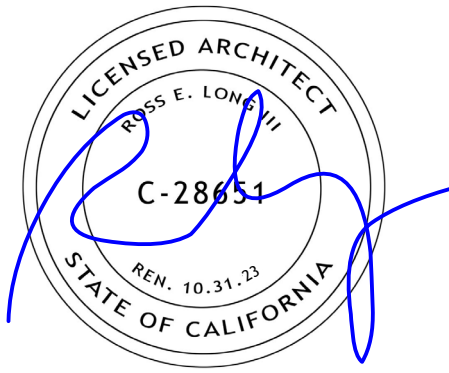

ISSUE	DATE
RFP SUBMITTAL	031822
DESIGN REVIEW	031623
50% PERMIT SET	032423
100% PERMIT SET	051123

ARCHITECT - SITE SCOPE ONLY

ch x tld
prefab evolved

6114 LASALLE AVENUE #552 OAKLAND CA 94611
1051 LONG, MA - 415.965.5635 - TSD@CHXTLD.COM

MODULAR FABRICATOR

VOLUMETRIC
BUILDING COMPANIES

285 Washington Street
Somerville, MA 02143
617.936.3482
Contact:
Kevin Cuervo
kcuervo@vbc.co

APPROVAL STAMP

TOWN OF MAMMOTH LAKES
AFFORDABLE HOUSING

APN: 033-121-005-000
60 JOAQUIN ROAD
MAMMOTH LAKES, CA 93546

ELEVATIONS

THESE PLANS ARE CONSIDERED PRELIMINARY AND NOT FOR CONSTRUCTION UNLESS THEY BEAR THE ARCHITECT'S SEAL AND DIGITAL SIGNATURE. TLD EXPRESSLY RESERVES COMMON LAW COPYRIGHT AND OTHER PROPRIETARY RIGHTS TO ALL DESIGNS & INFORMATION IN THESE PLANS. THESE PLANS ARE NOT TO BE REPRODUCED, CHANGED OR COPIED IN ANY FORM OR MANNER WHATSOEVER, NOR ARE THEY TO BE ASSIGNED TO ANY THIRD PARTY, WITHOUT FIRST OBTAINING THE EXPRESS WRITTEN PERMISSION OF [WaylongDesign](#).

scale
1/4"=1'-0"

sheet
A 4.1

© 2023 TLD